



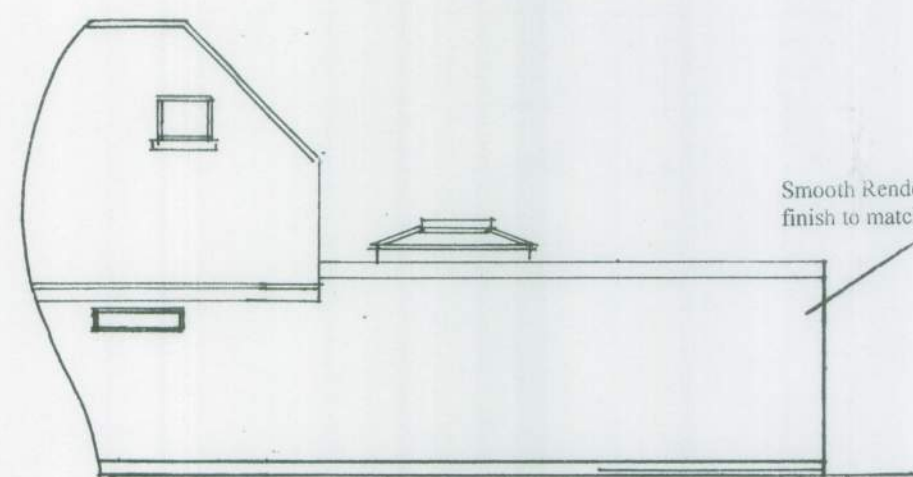


south

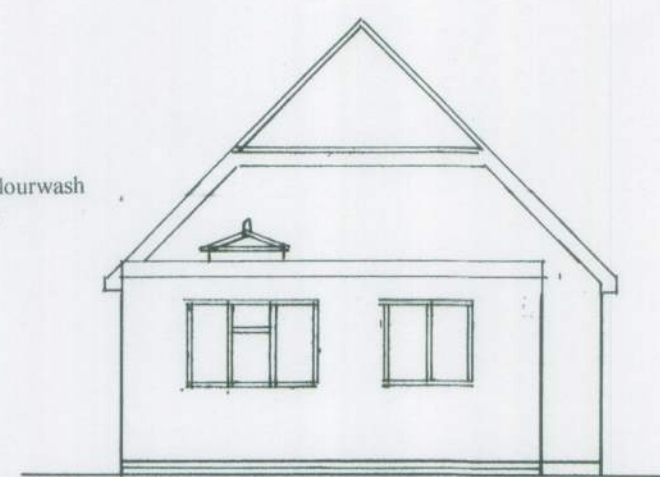


east
1 : 100



north

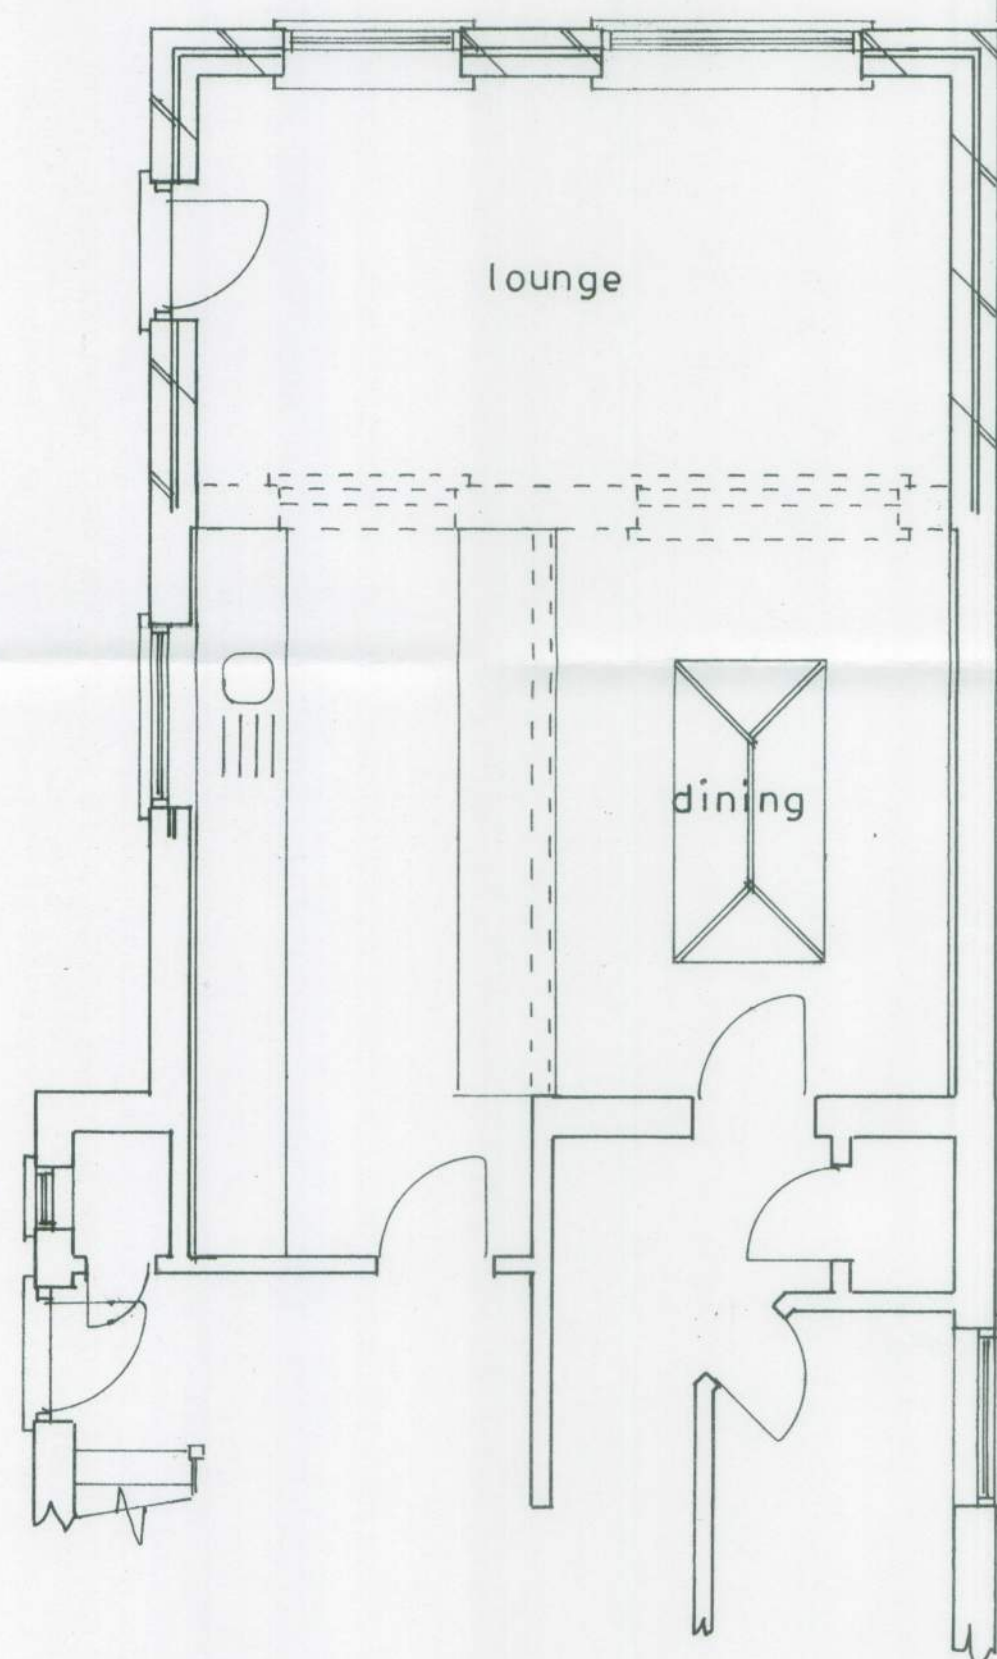

Plan
1 : 50

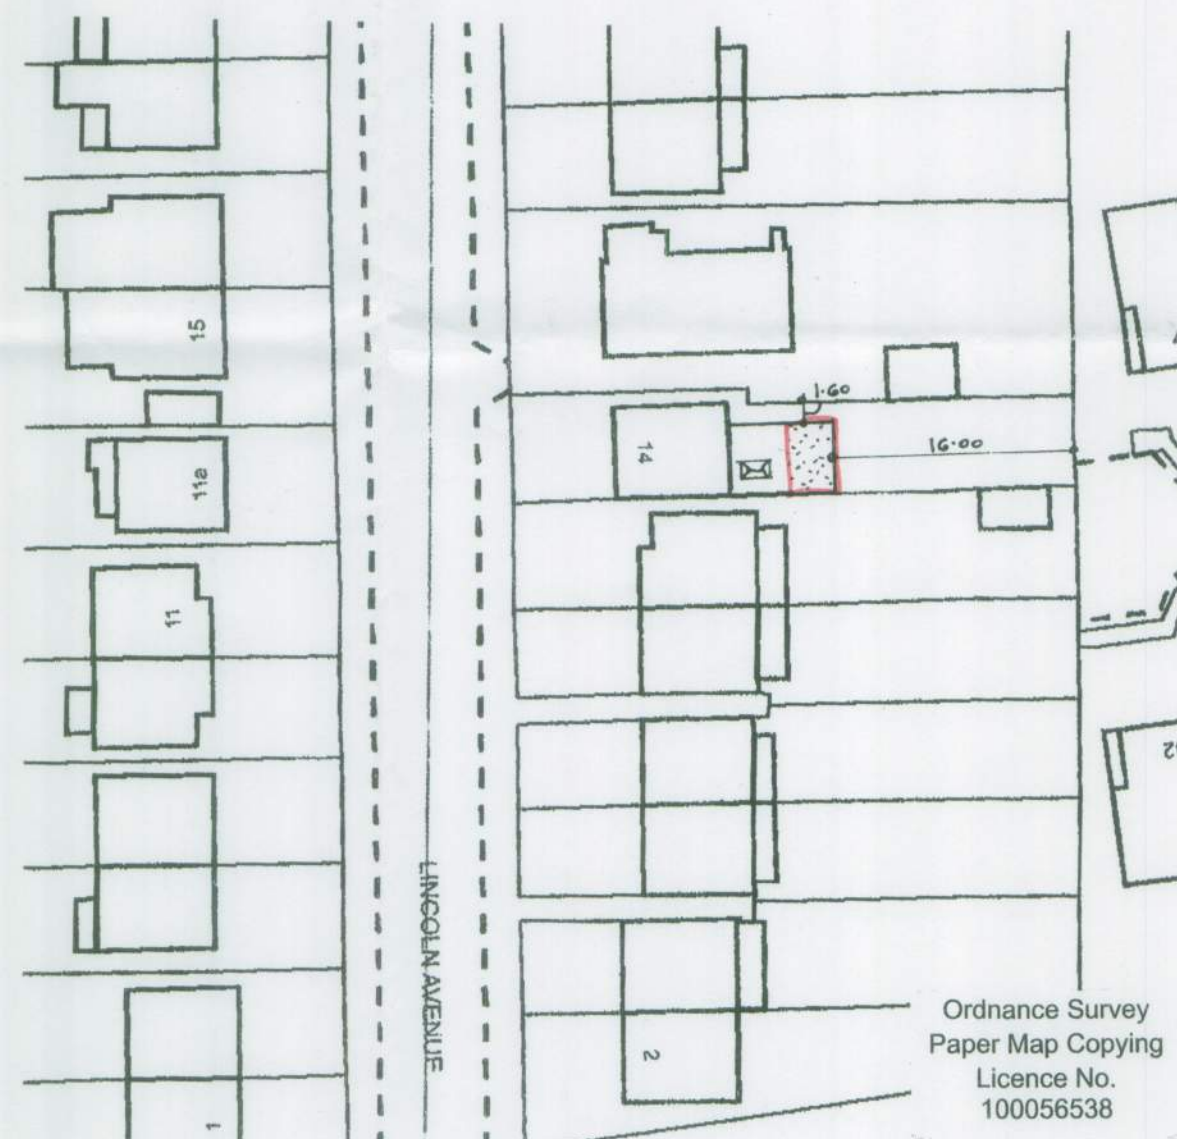

block plan
1 : 500



location plan

1 : 1250
sheet 1 of 2

Proposed

PROPOSED SINGLE STOREY EXTENSION AT 14, LINCOLN AVE., ROSE GREEN
FOR MISS. S. IFOULD.

Bryan Butcher
Rainbow Cottage
Nyetimber Lane
Bognor Regis PQ21 3JX
01243 266871
07973 233442
bryan.butcher@btinternet.com
www.bryanbutcher.com