

ARUN DISTRICT COUNCIL:AW/177/08/

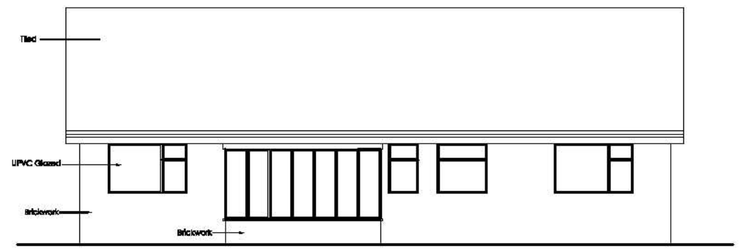


REAR


EXISTING ELEVATION SCALE 1:100

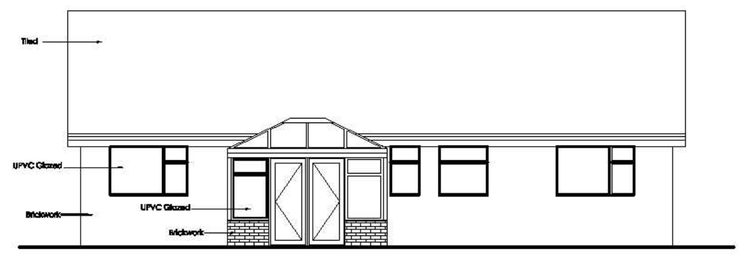

REAR

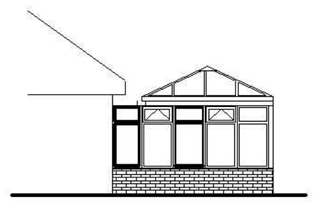


SIDE

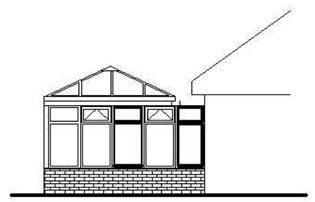


SIDE

PROPOSED ELEVATION SCALE 1:100

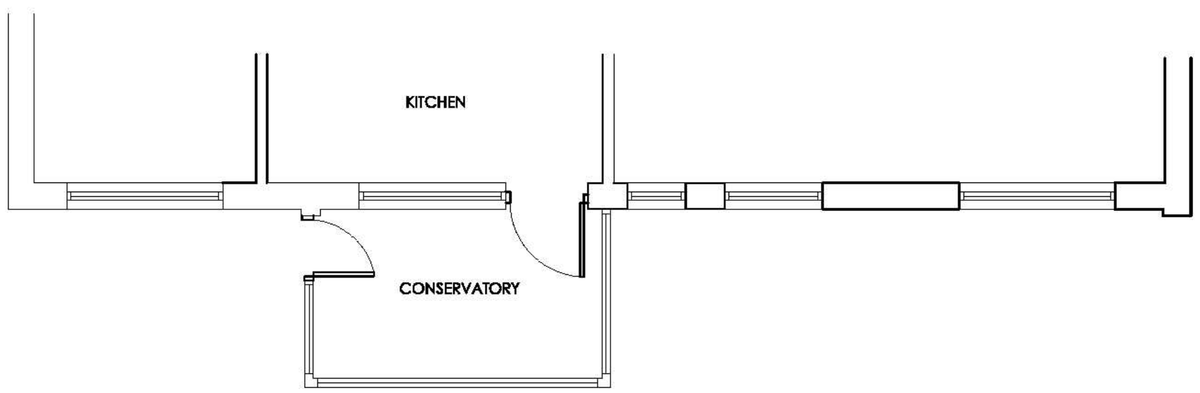

EXISTING GROUND FLOOR PART PLAN. SCALE 1:50

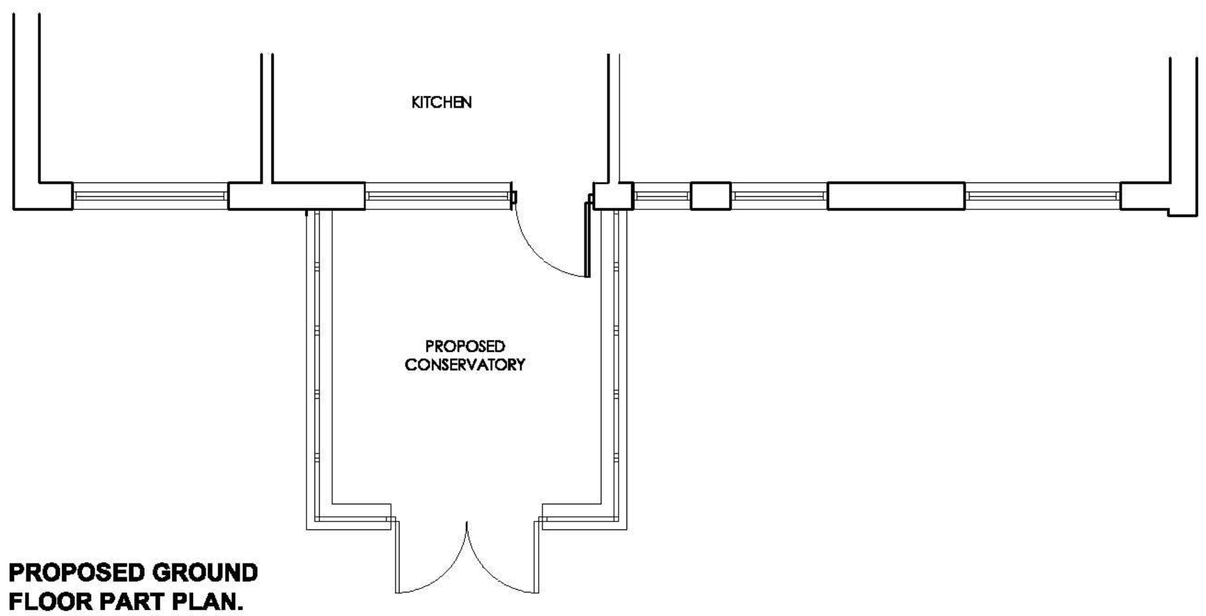

PROPOSED GROUND FLOOR PART PLAN. SCALE 1:50

Client	Address	Drawing Title	Drawing No.	REV.	SCALE	DATE	REFERENCE
Ms Tedd	32 Christchurch Crescent. West Meads	Existing & Proposed Plans & Elevations	002	-	As Shown @ A1	July 2008	2047

GENERAL

DO NOT SCALE FROM THIS DRAWING EXCEPT FOR PLANNING APPLICATION PURPOSES. ALL DIMENSIONS TO BE CHECKED ON SITE PRIOR TO COMMENCEMENT OF WORK. ALL DIMENSIONS RELATING TO SUB-CONTRACTORS OR SUPPLIERS WORK MUST BE CHECKED AND AGREED BETWEEN THE CONTRACTOR AND THE SUB-CONTRACTORS AND SUPPLIERS. ALL DIMENSIONS ARE IN MILLIMETRES. IF IN DOUBT ASK. ALL WORKS OR MATERIALS INDICATED ON THE DRAWING ARE TO BE TO THE LATEST BRITISH STANDARDS AND ARE TO BE CARRIED OUT IN ACCORDANCE WITH THE RELEVANT CODES OF PRACTICE OR RECOGNISED TRADE ASSOCIATION RECOMMENDATIONS AND PUBLICATIONS. THIS DRAWING TO BE READ IN CONJUNCTION WITH ALL RELEVANT DRAWINGS AND SPECIFICATIONS OF OTHER CONSULTANTS. ANY DISCREPANCIES TO BE BROUGHT TO THE ATTENTION OF THE PROJECT MANAGER.