

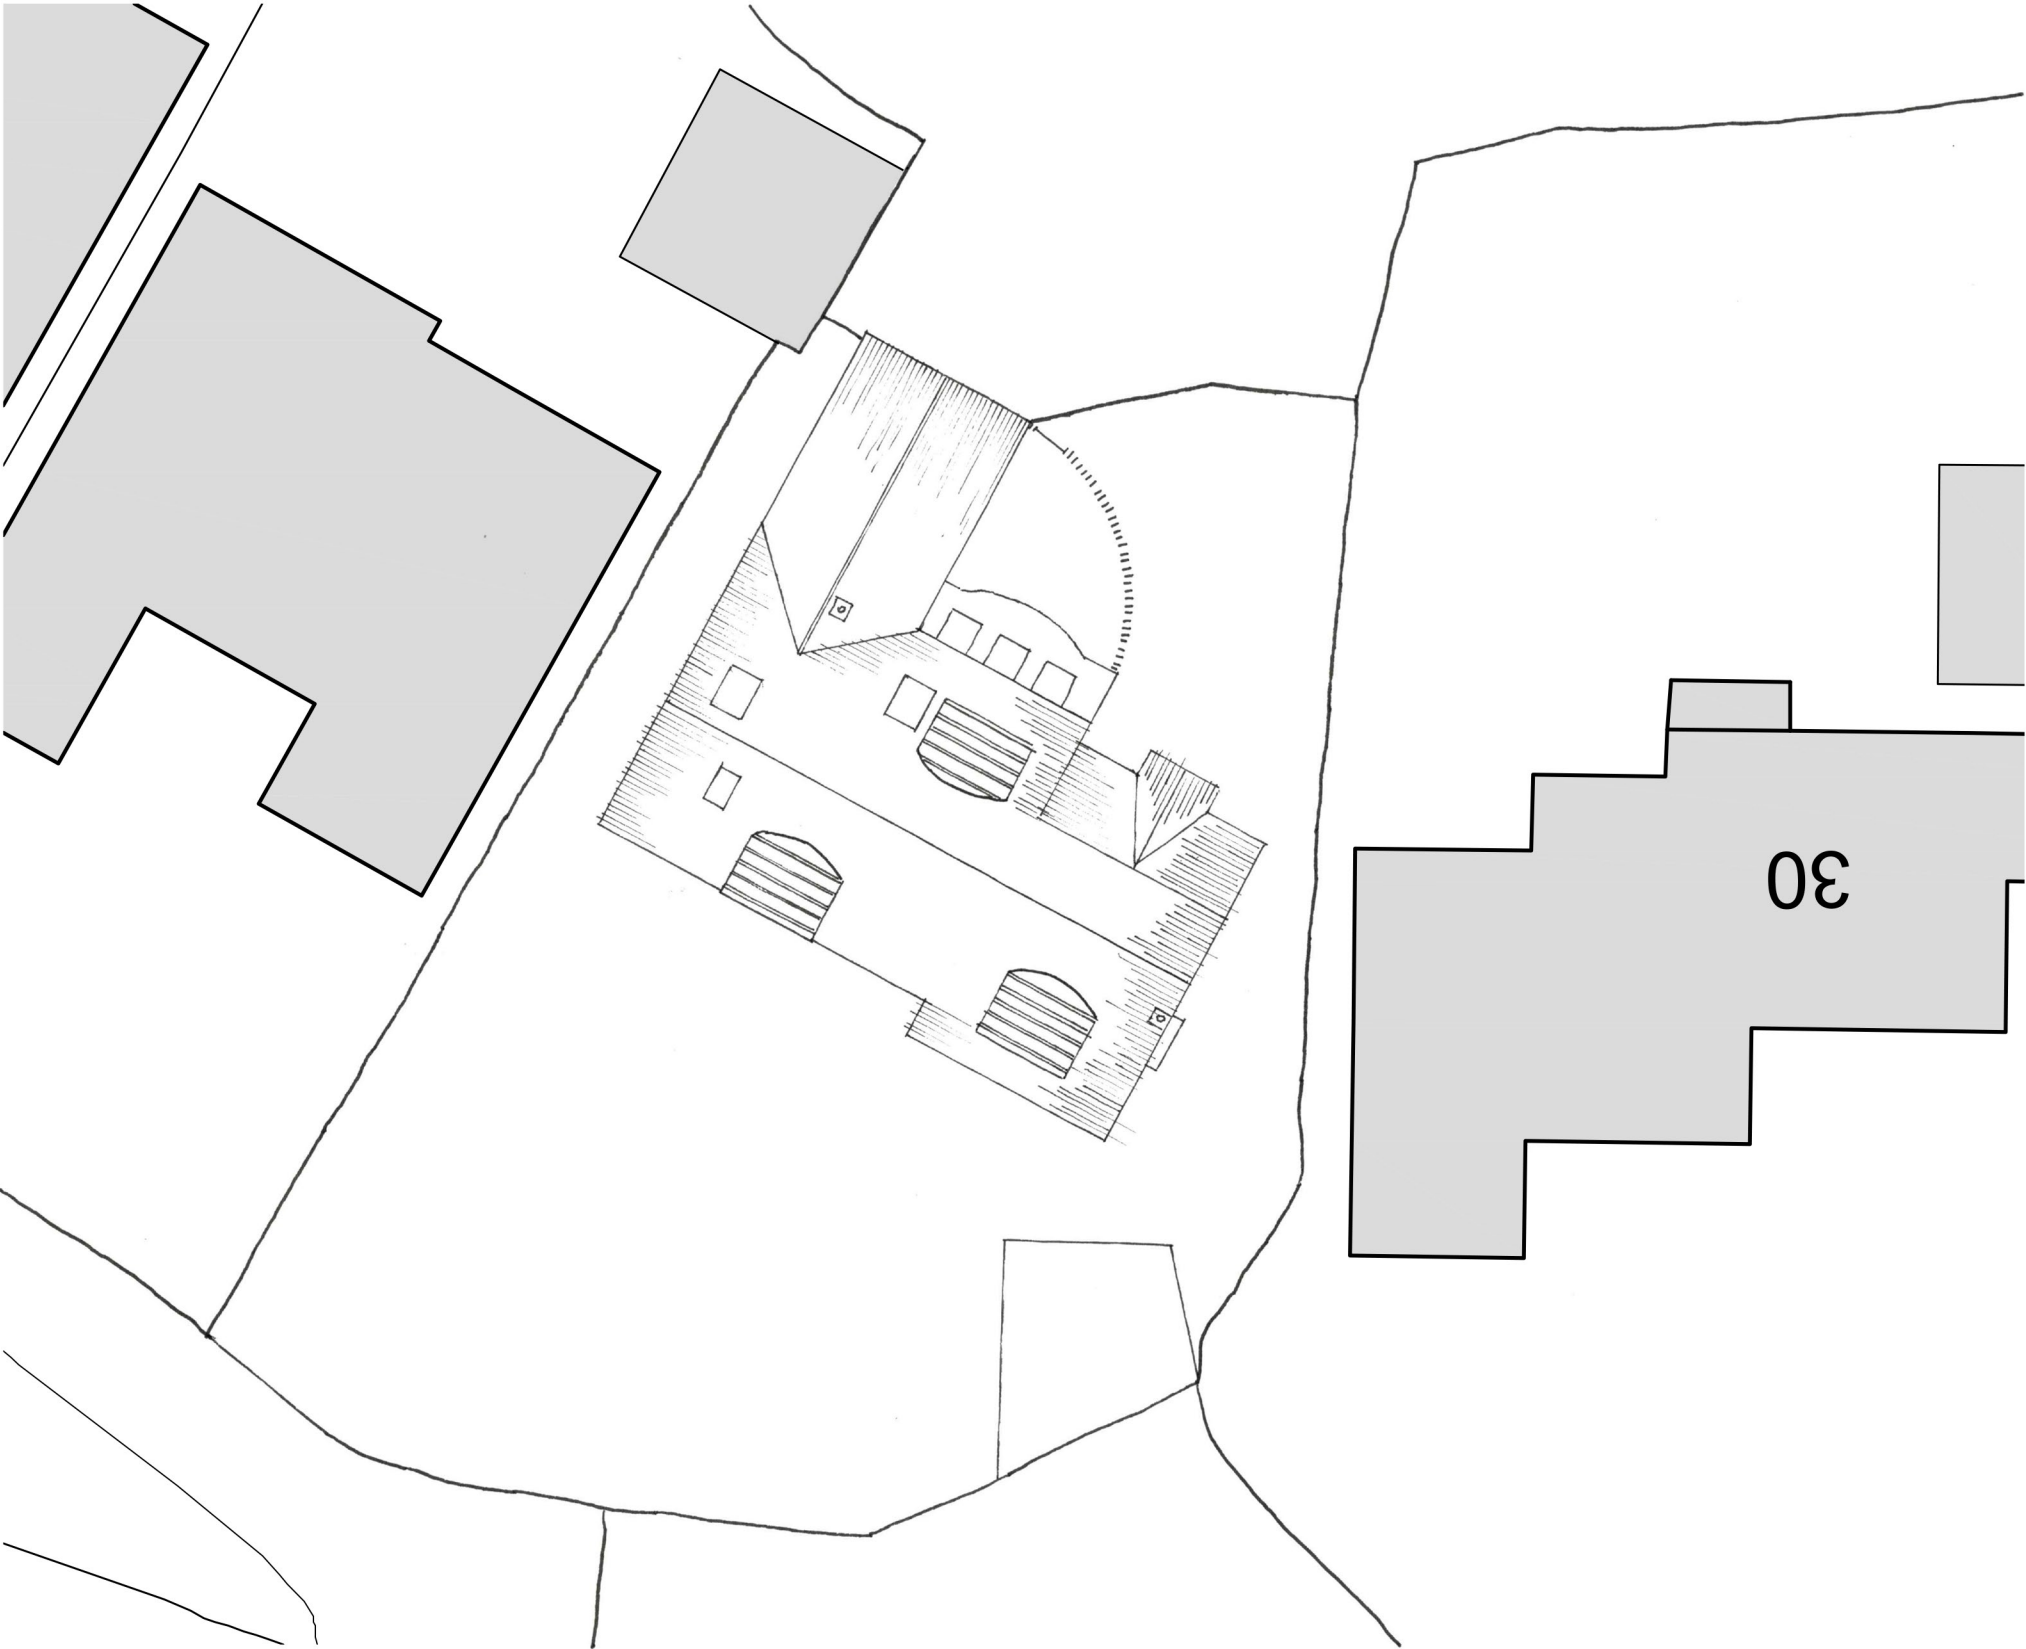


This drawing may be scaled with reference to the scale bar for planning application purposes only. Do not scale for any other purpose, use only annotated dimensions. All dimensions are to be checked by parties using the drawing, and any errors or omissions are to be reported to James Potter Associates Ltd.



Rev.	Date	Note	Author	Checked
-	dd/mm/yy	Note	XXX	XXX

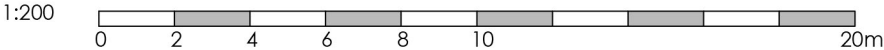

BLOCK PLAN
SCALE 1:200

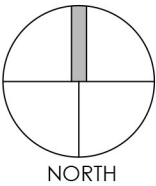

LOCATION PLAN
SCALE 1:1250

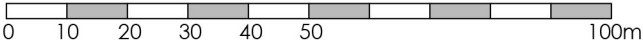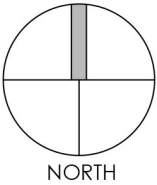

Project	SINGLE STOREY EXTENSION + ALTERATIONS 28 THE DRIVE BOGNOR REGIS PO21 4DU					Drawing	BLOCK AND LOCATION PLAN			
						Job-Dwg Number	17106-SK-001		Rev.	-
Client	MR + MRS TERRY					 JAMES POTTER ASSOCIATES www.jpa.design JPA - PORTSMOUTH Suite 1, Winter Works, Rear of 119 Winter Road, Southsea, Portsmouth, PO4 8DS t. +44(0)2393 871 000				
Status	DRAFT									
Scale	1:200/1:1250		Sheet Size A3							
Author	LB	Checked	JP	Date	22/01/18					