



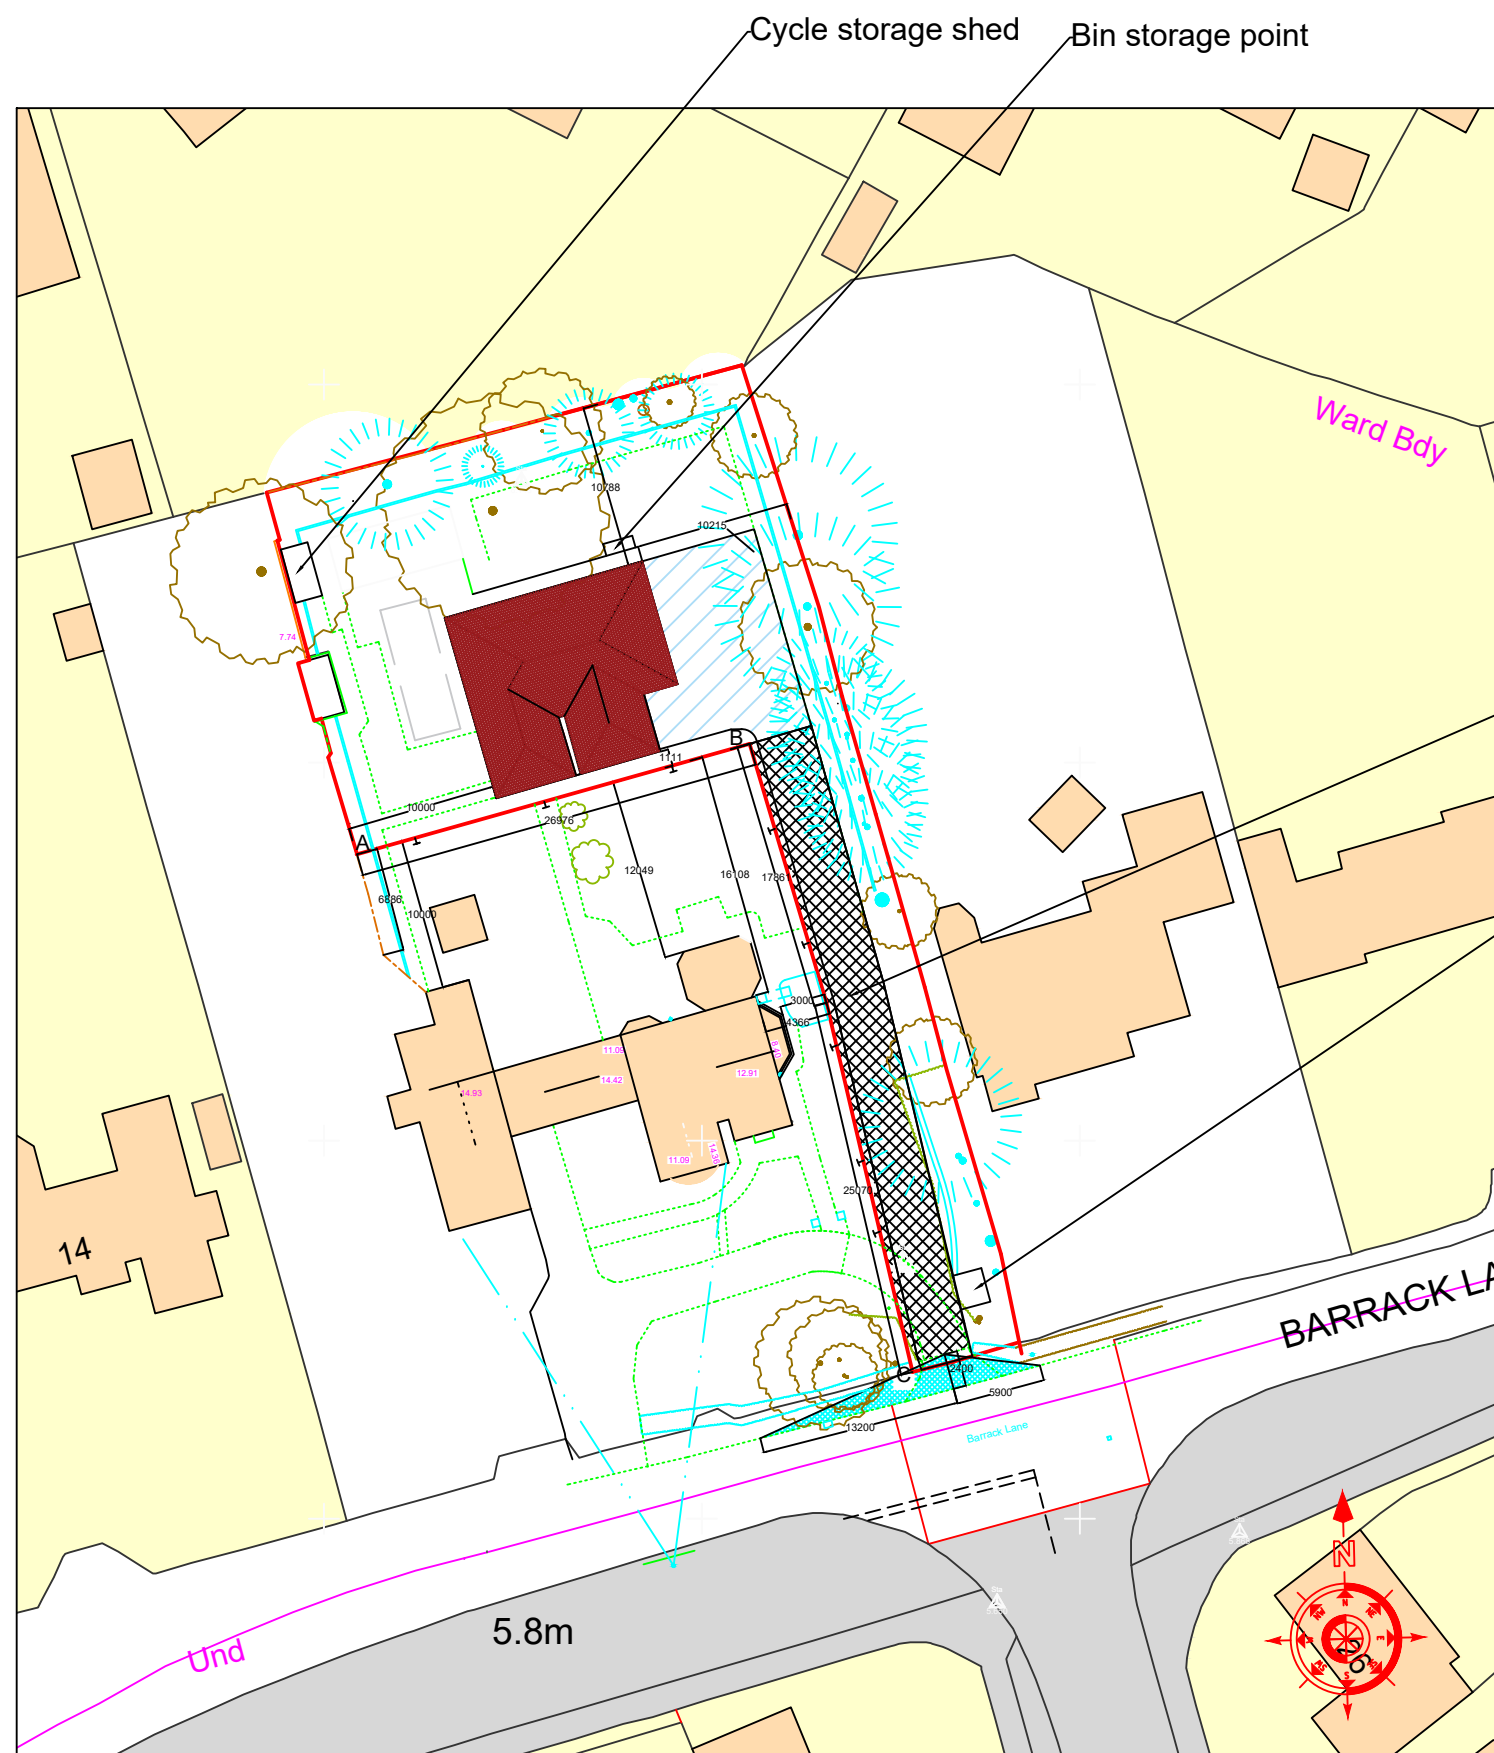

Block Plan 1 : 500

right of way over for 10 Barrack Lane

Bin collection point

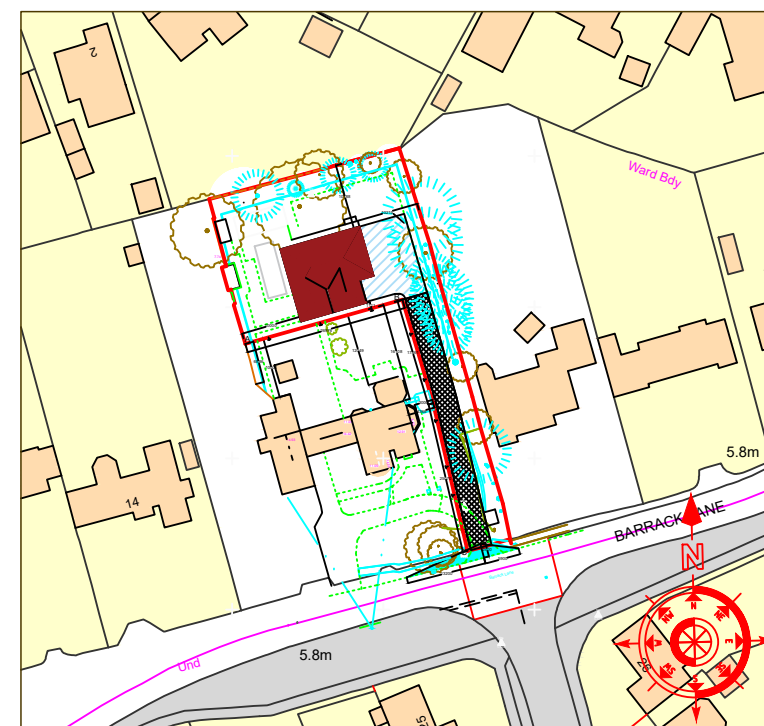

Location Plan 1 : 1250

General Notes

No.	Revision/Issue

Firm Name and Address
 Orchard Enterprises Southern Ltd
 32 Dorset Road
 Bognor Regis
 West Sussex
 PO21 2DU
 Tel 01243 869681
 Mob 07740 516328

Project Name and Address
 Poposed site plan at
 10 Barrack Lane
 Aldwick
 Bognor Regis
 West Sussex

Project
 Site Plan
Date
 22nd June 2018
Scale
 1 : 500 & 1 : 1250

Sheet
 2