



north to Aldwick Road



south




west to Princess Avenue

grey concrete slates
red ridge t

colour washed render

stock facing bricks

contrast bricks to dpc
arches and cills

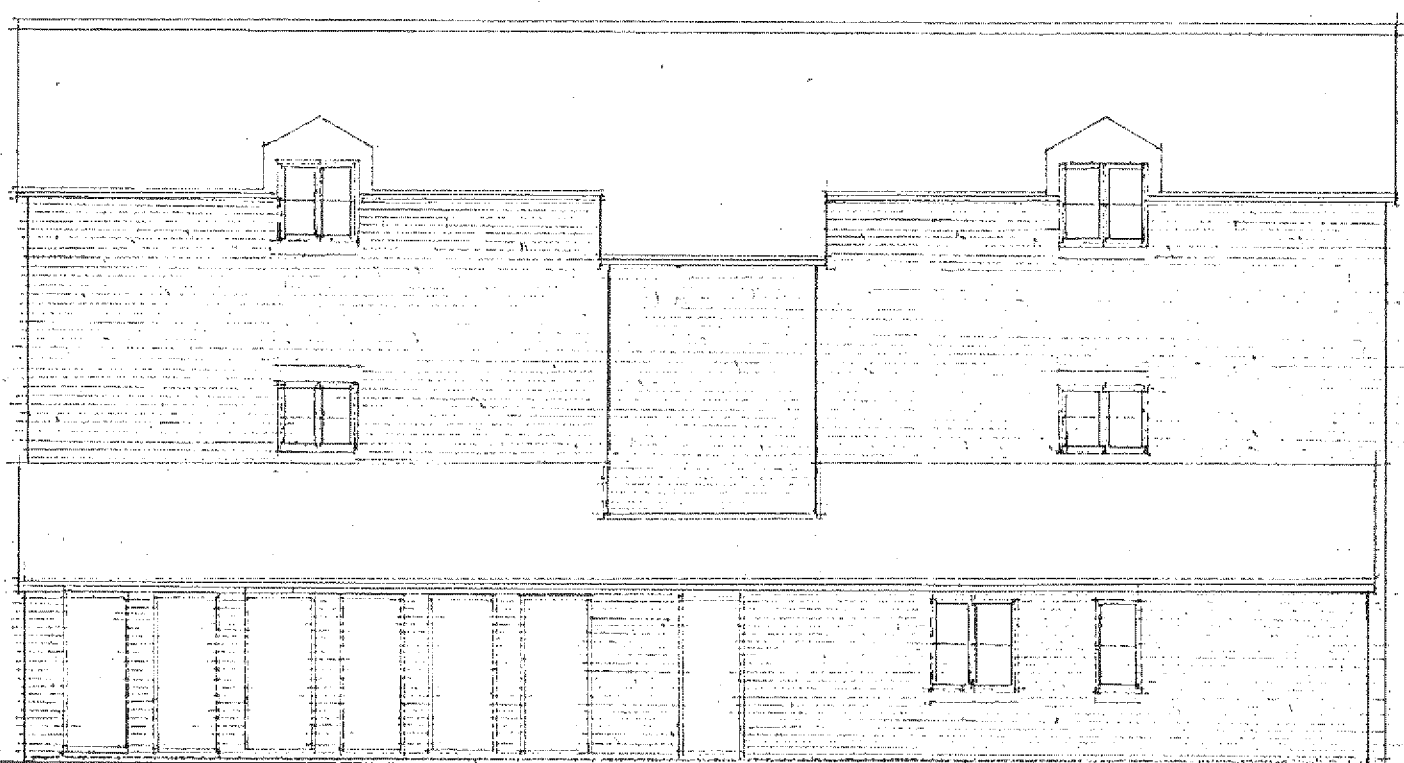

east

proposed flats
115 Aldwick Road
BOGNOR REGIS
for
Minor Limited

elevations

PLAN NO 639/1
SCALE 1:100
DATE 08/10

DAVID J BROOKWELL
99 WESTMINSTER DRIVE
BOGNOR REGIS
tel no [REDACTED]