

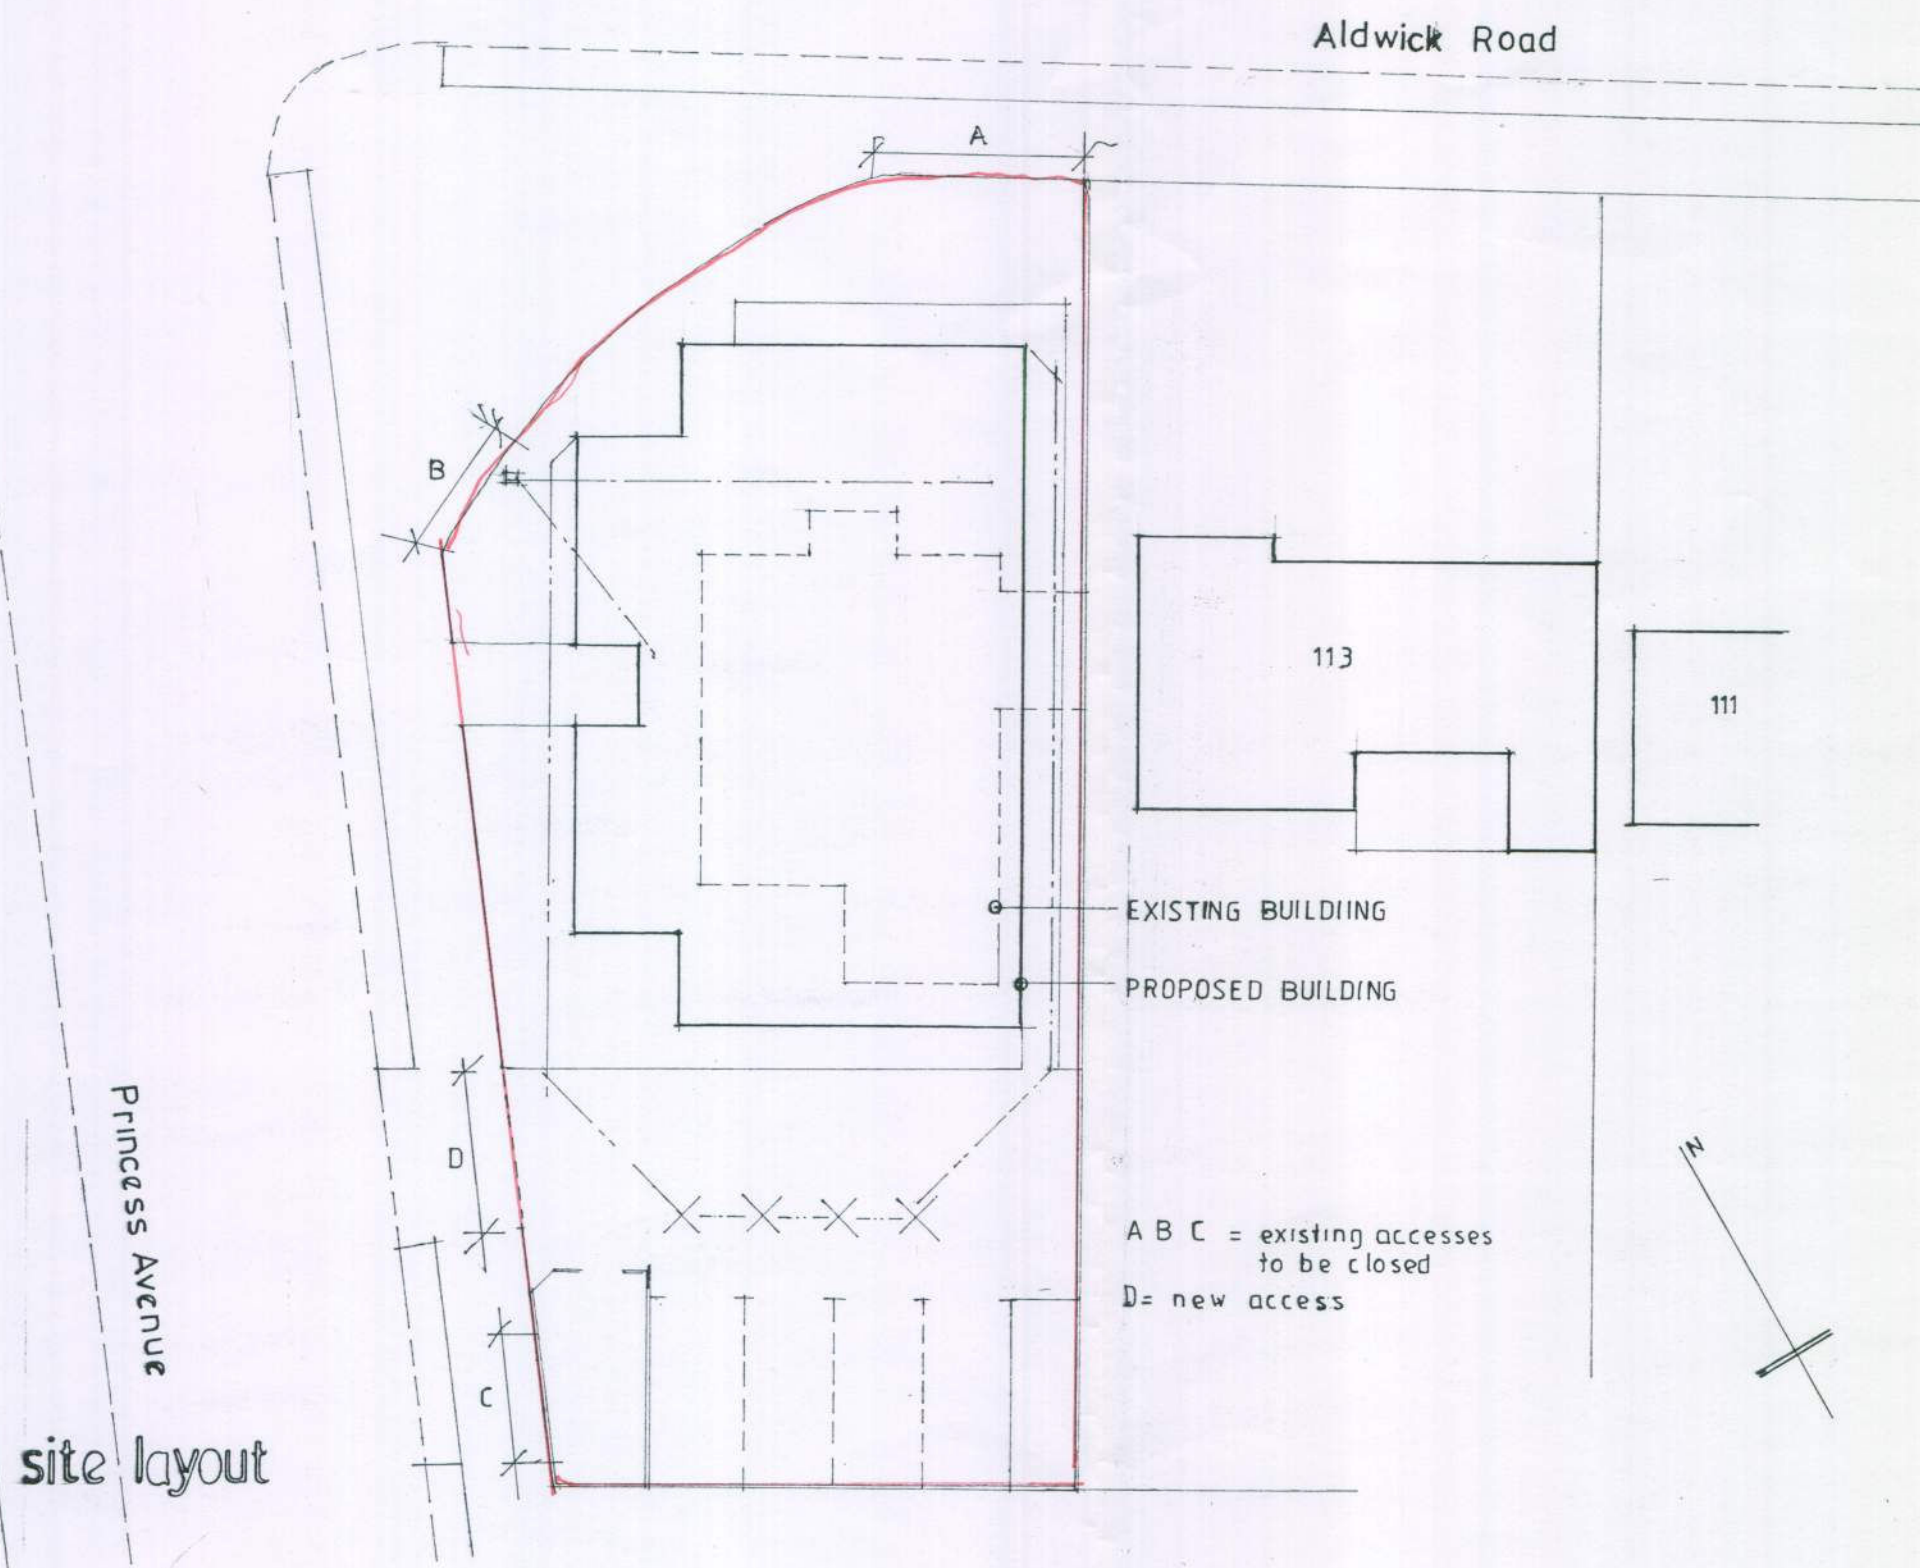


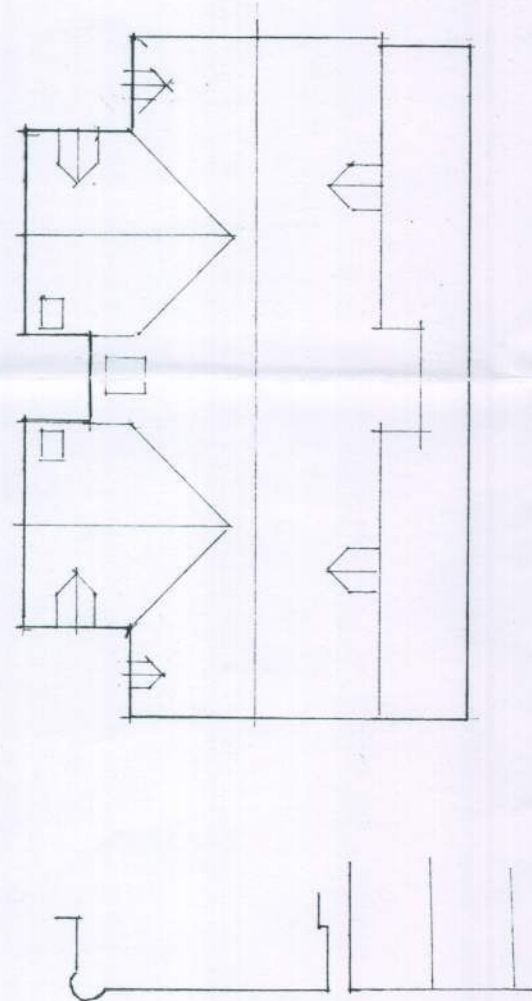

roof plan

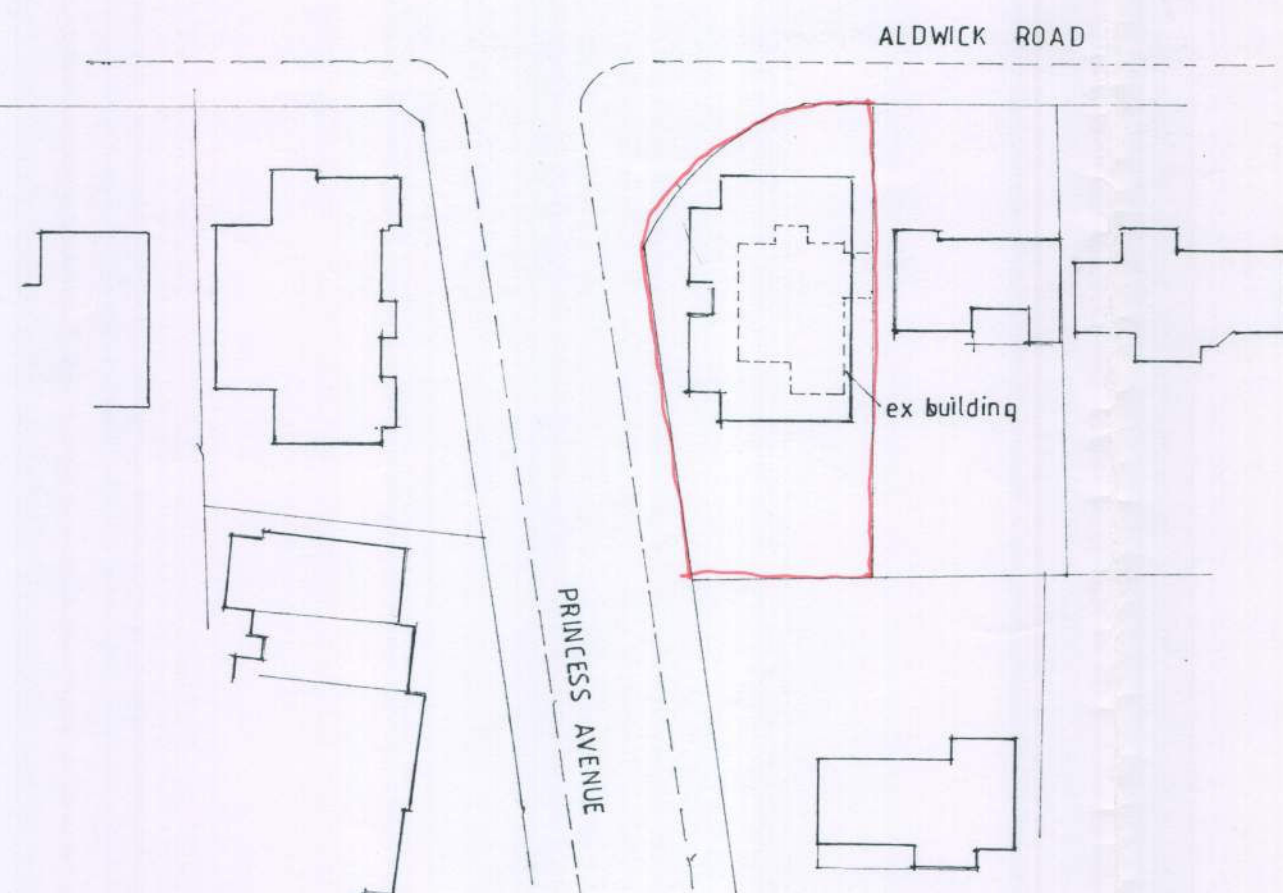

block plan

proposed flats
115 Aldwick Road
BOGNOR REGIS
for
Minor Limited

site layout, roof plan
& block plan

PLAN NO 639/7
SCALES 1:200 1:500
DATE 08/10

DAVID J BROOKWELL
99 WESTMINSTER DRIVE
BOGNOR REGIS
tel no 01243:264928