



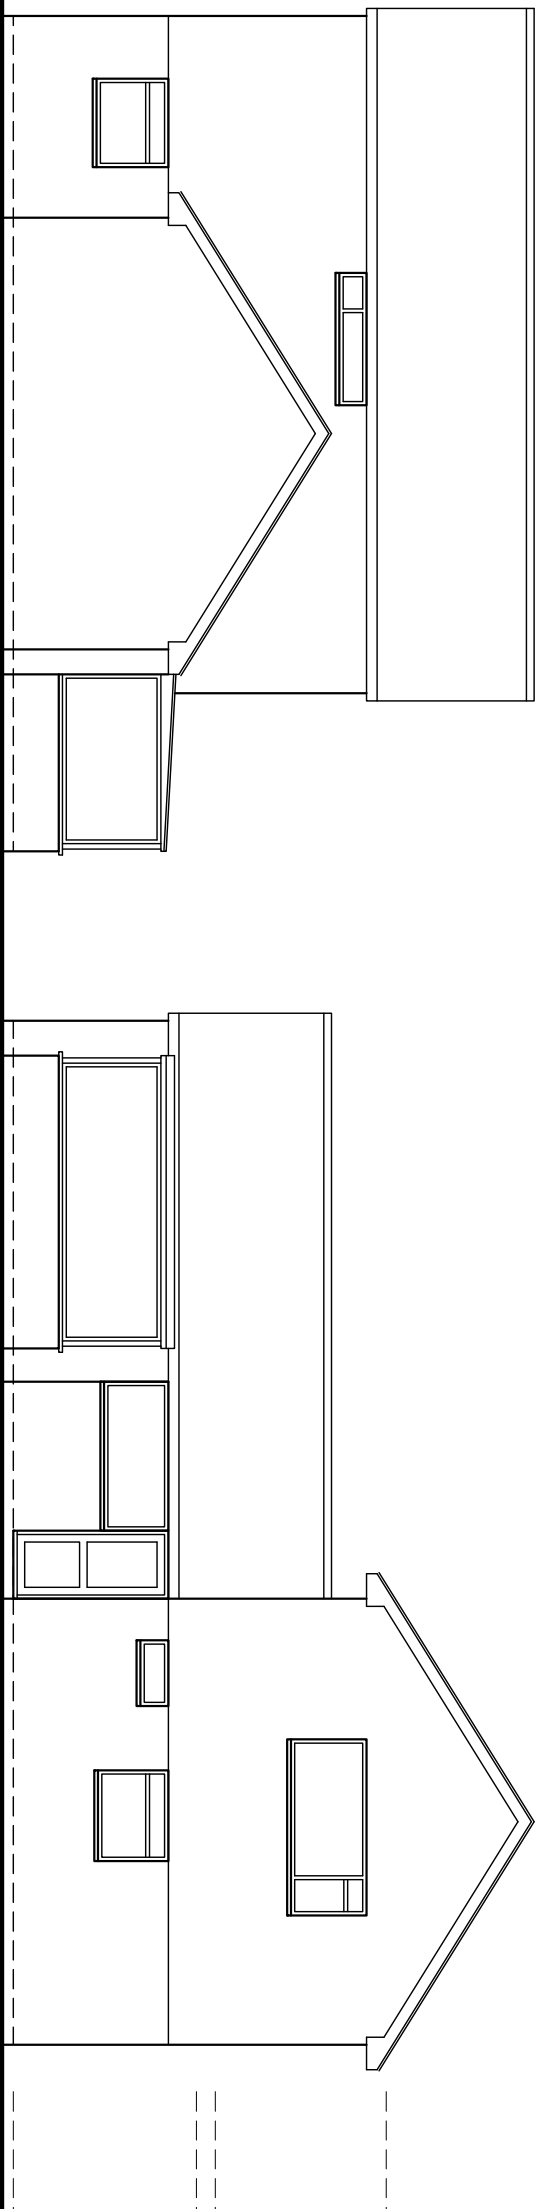

Side - West

Front - South

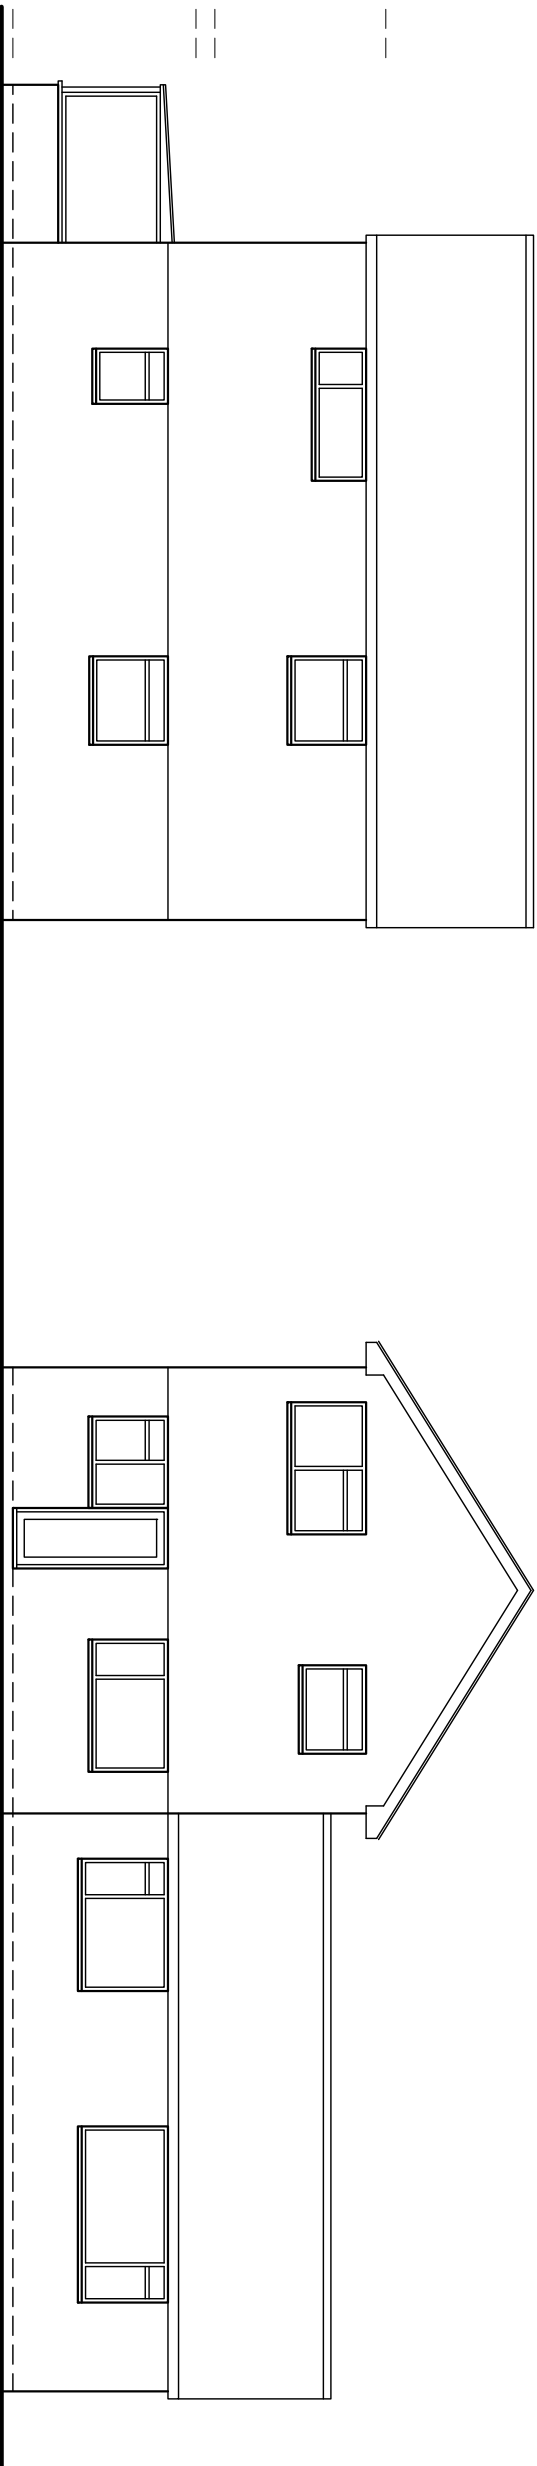

Side - East

Rear - North

Amendments: –

Bryceson Shaw Associates

Surveyors and Designers

2 Wellesley Court, Fizalan Road, Littlehampton, West Sussex BN17 5JW

Tel. & Fax 01903 734381 Mobile: 07889 651301

E-mail: brycesonshaw@btinternet.com

Project:

**Proposed alterations; 15 Kingsway, Creigwell Estate,
Bognor Regis PO21 4DQ**

Drawing:

Elevations as existing

For:

Mr. & Mrs. Raccanello

Drawn:

PKS

Date:

May 2011

Scales:

1:100

No.

1138/01/01

To scale when printed on A3