



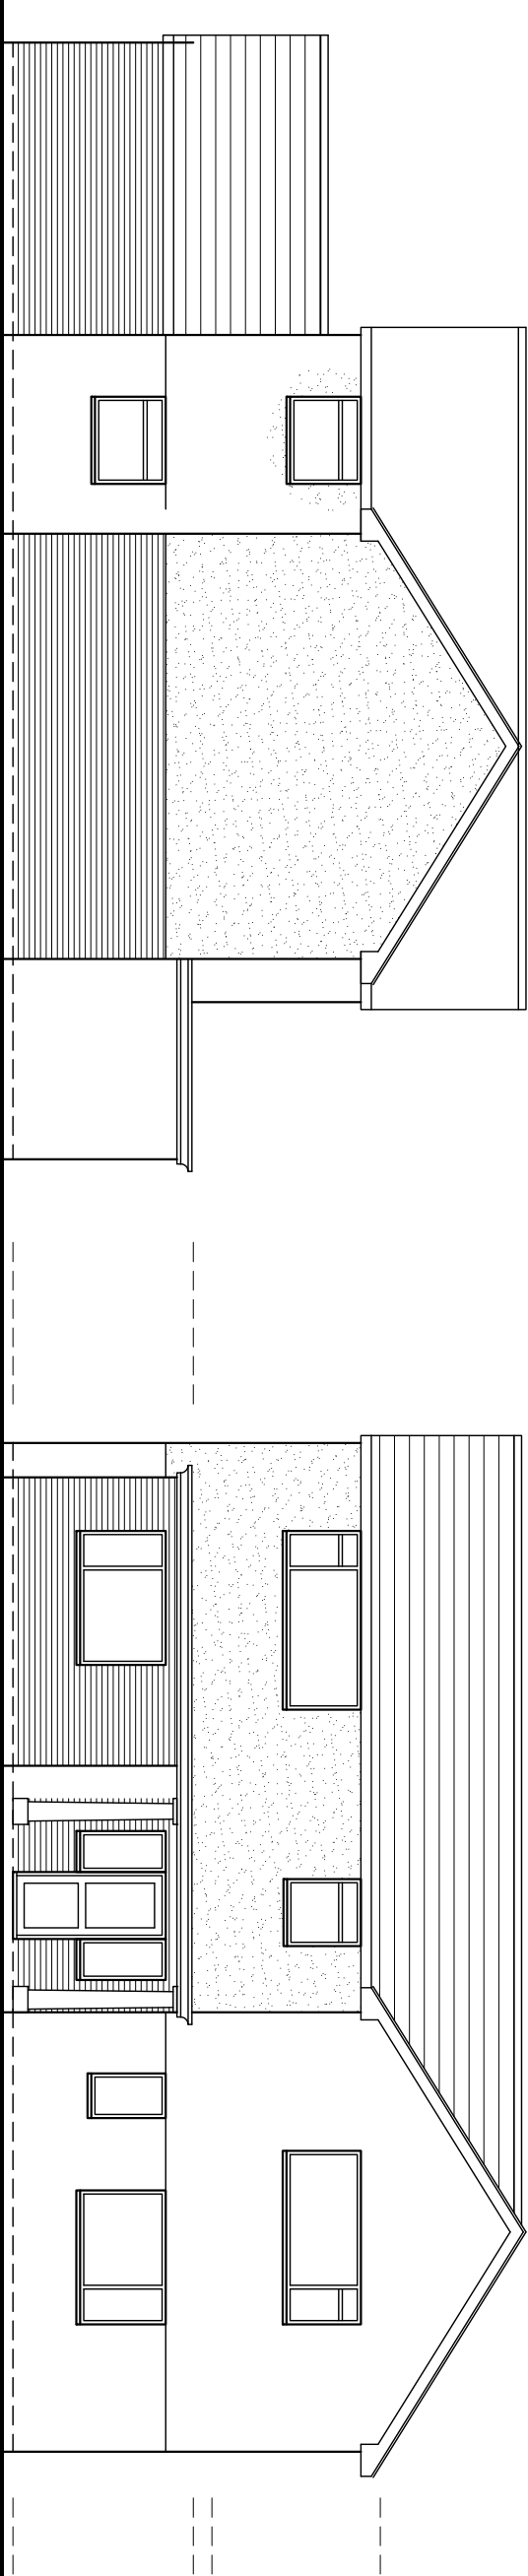


Side - West

Columns to porch to be Davuka GRP Ltd. D9 plain doric columns 220ø column and 300x300 plinth.
(Tel. 02086 602854)

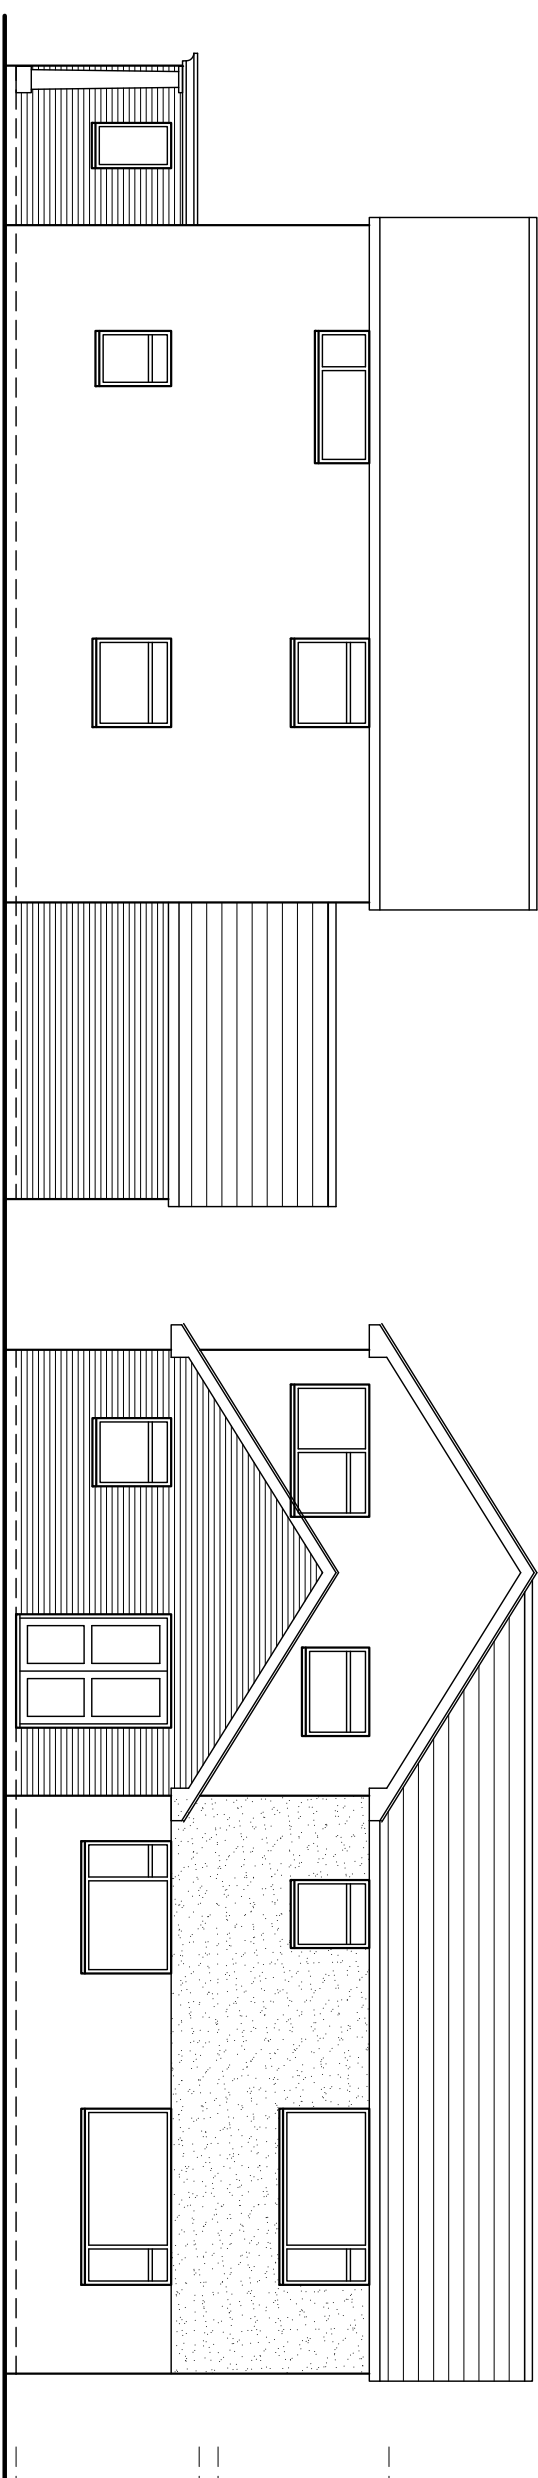

Side - East

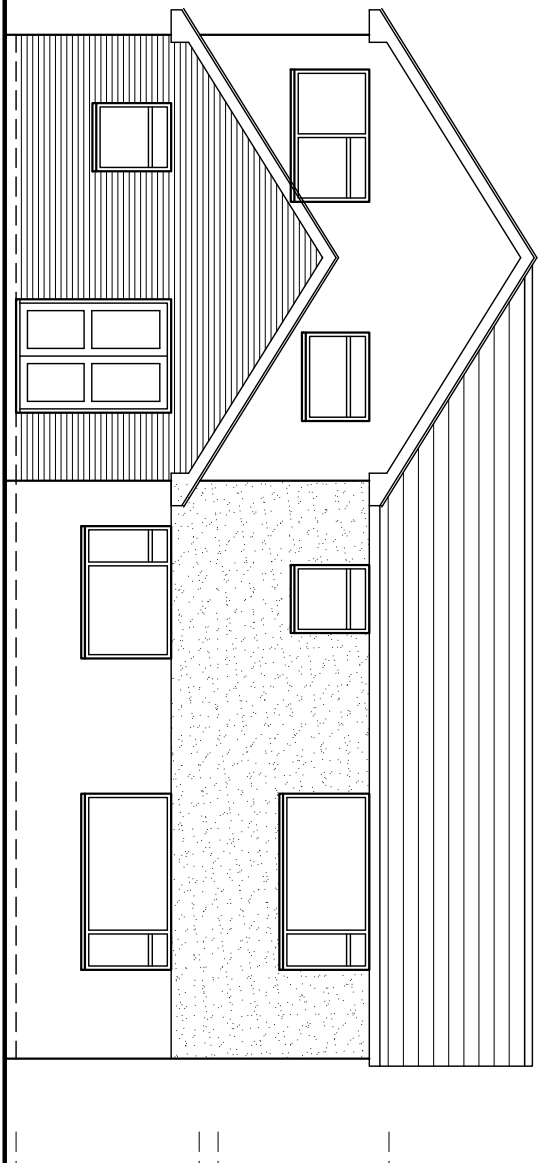

Rear - North

Proposed finishes:
Roof; single lap tiles to match existing to pitched roofs and 3 layer felt to flat roof.
Walls: face brick and render to match existing
Fascias, soffits gutters and down pipes all to match existing

Amendments:—

Bryceson Shaw Associates

Surveyors and Designers

2 Wellesley Court, Fitzalan Road, Littlehampton, West Sussex BN17 5JW

Tel. & Fax 01903 734381 Mobile: 07889 651301

E-mail: brycesonshaw@btinternet.com

Project:

Proposed alterations; 15 Kingsway, Creigwell Estate, Bognor Regis PO21 4DQ

Drawing:

Elevations as proposed

For:

Mr. & Mrs. Raccanello

Drawn:

PKS

Date:

May 2011

Scales:

1:100

No.

1138/01/02

To scale when printed on A3