


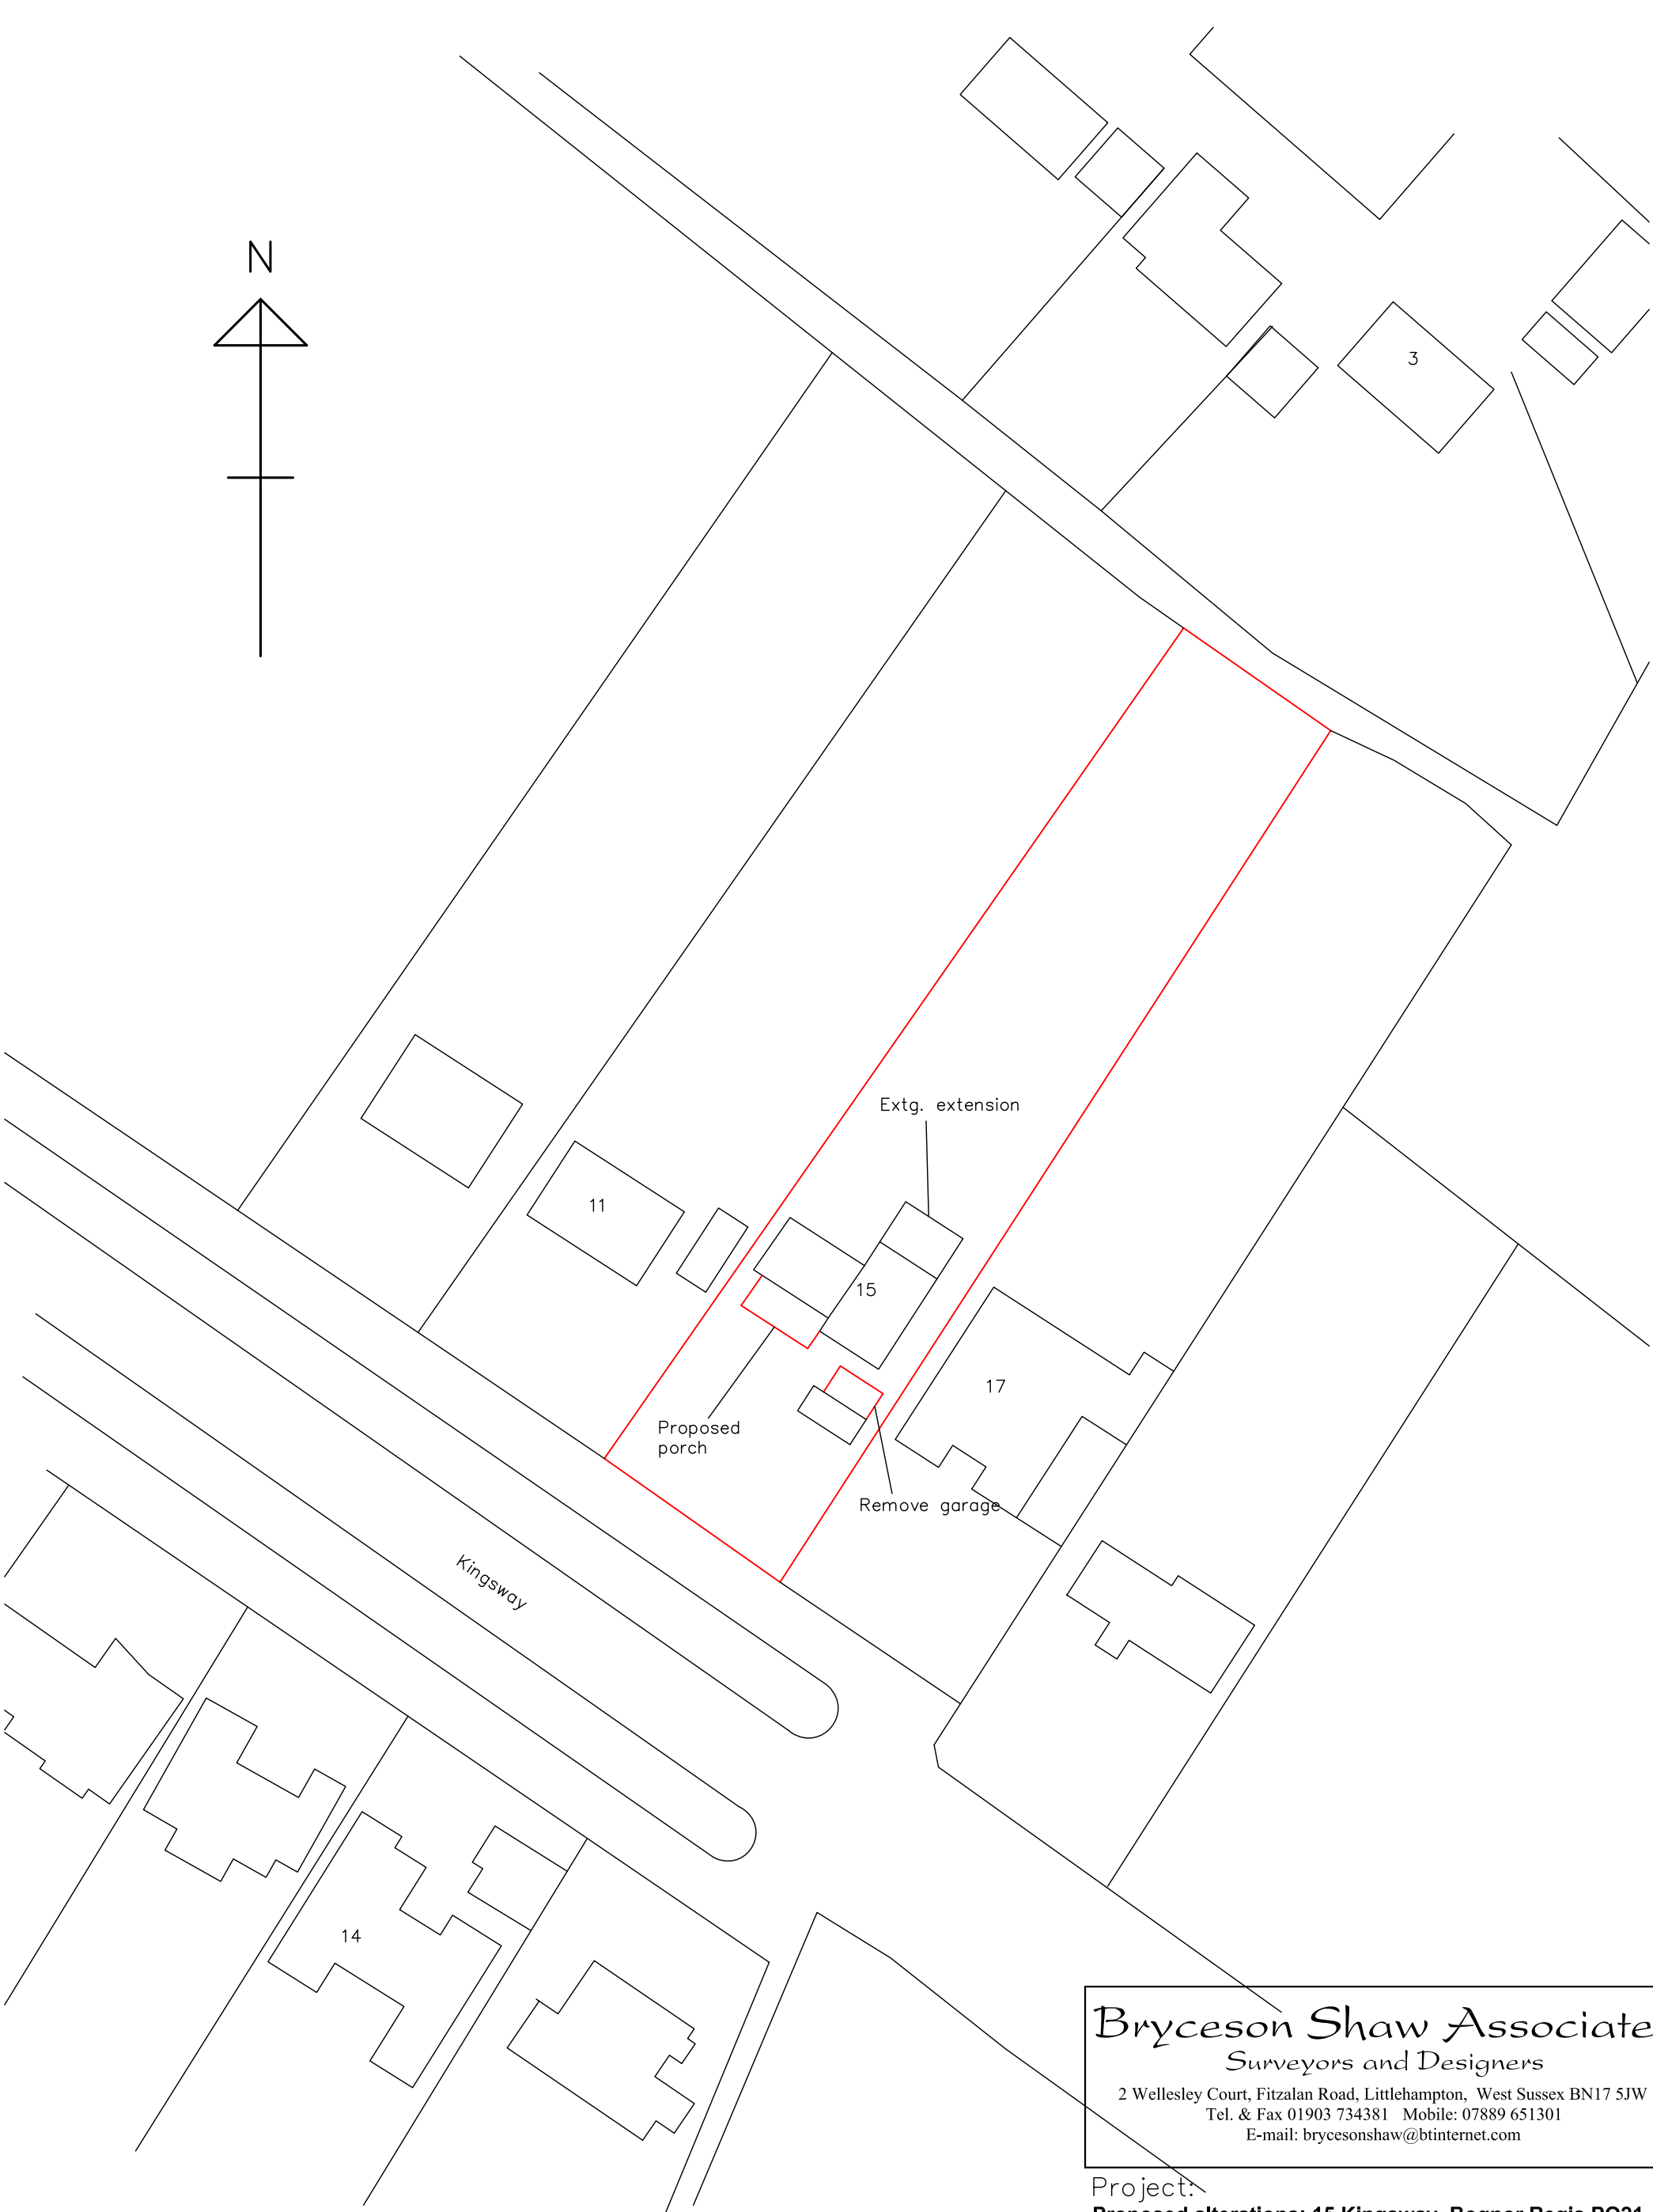

Block plan

Bryceson Shaw Associates
Surveyors and Designers

2 Wellesley Court, Fitzalan Road, Littlehampton, West Sussex BN17 5JW
Tel. & Fax 01903 734381 Mobile: 07889 651301
E-mail: brycesonshaw@btinternet.com

Project:

Proposed alterations; 15 Kingsway, Bognor Regis PO21 4DQ

For: Mr. & Mrs. Raccanello

Drawn: **PKS**

Date: **July 2011**

Scales: **1:500**

No: **1138/01/09**

To scale when printed on A3