


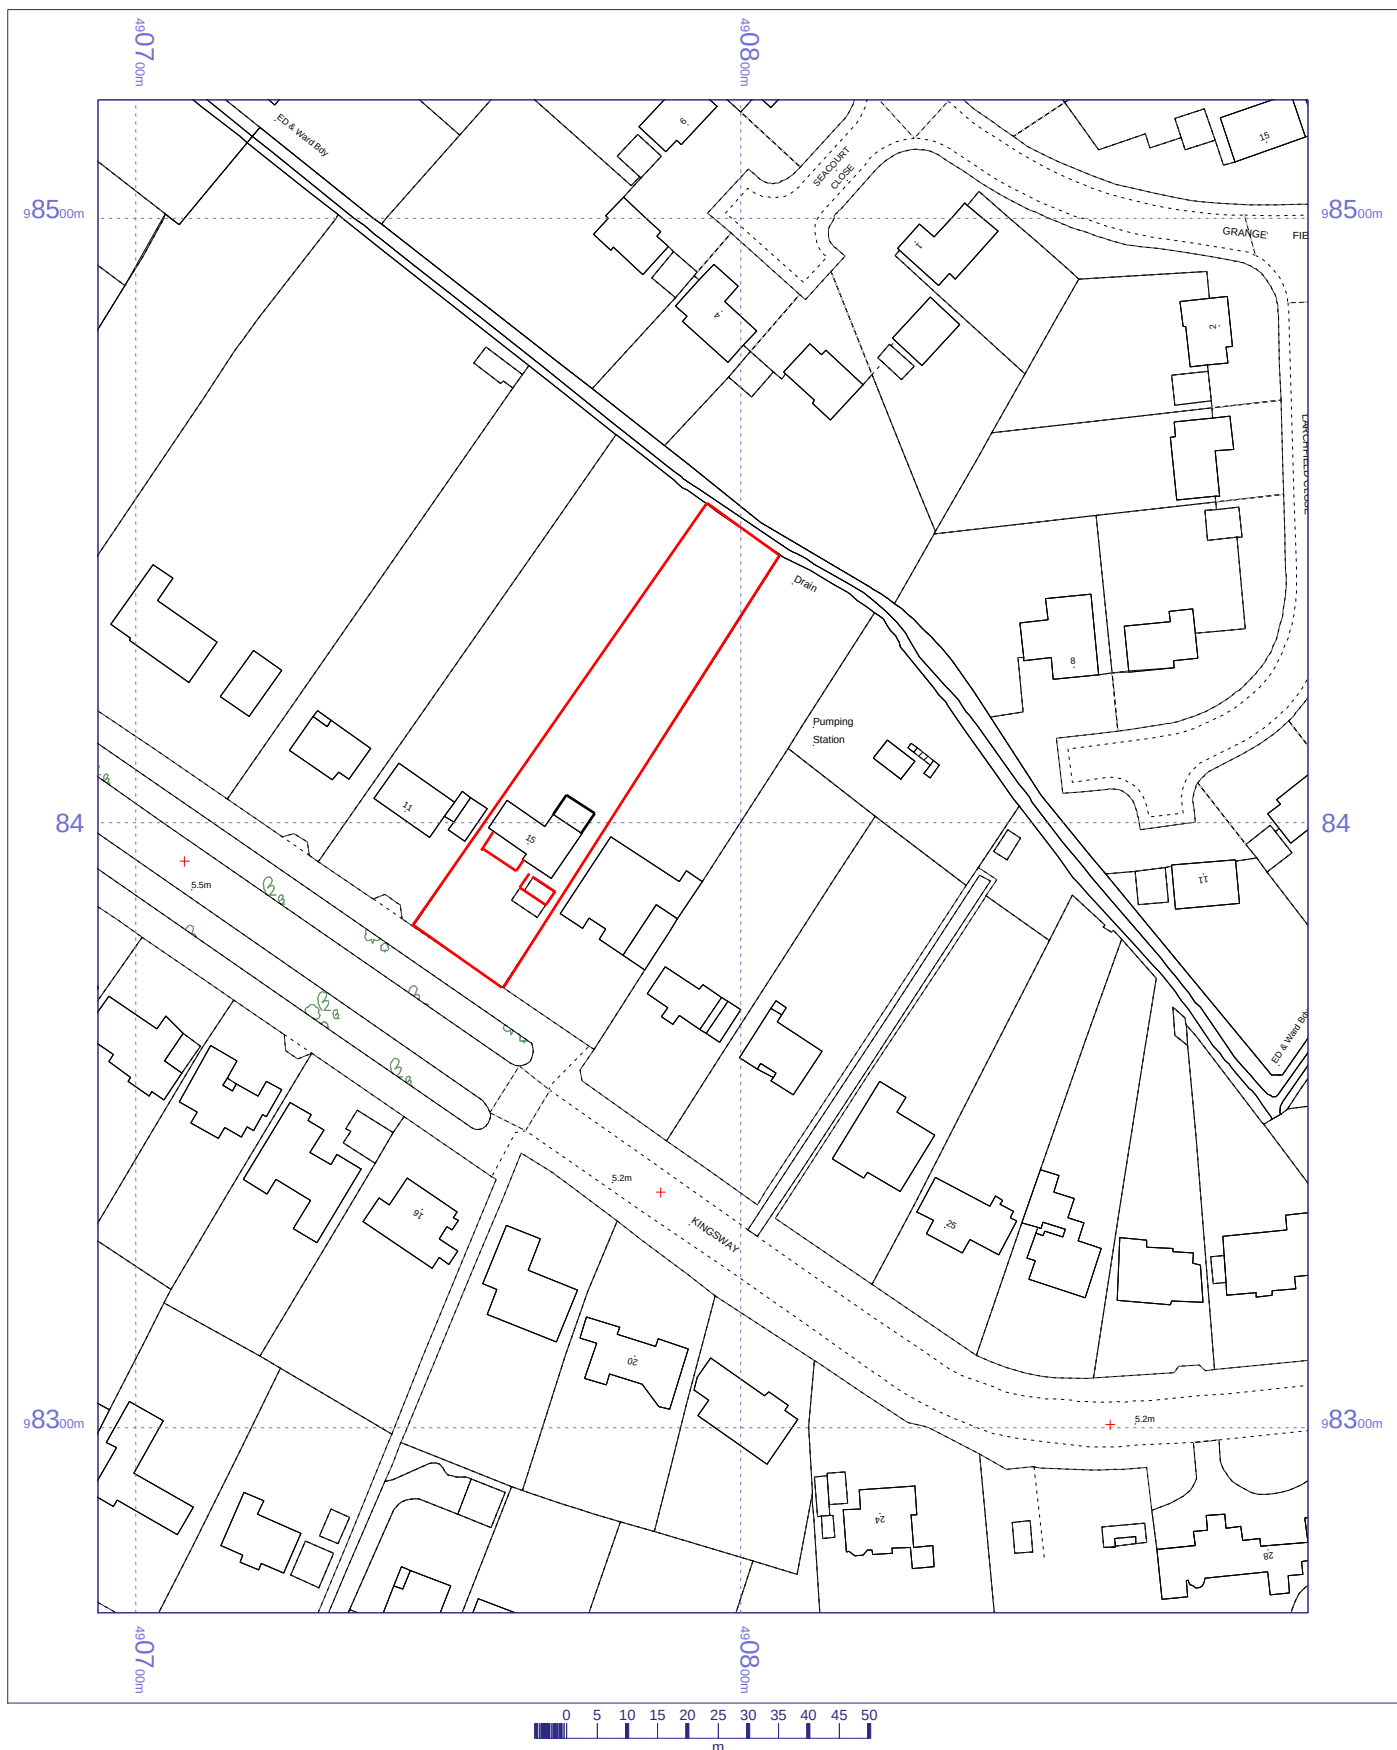


15 Kingsway, Bognor
Regis PO21 4DQ
Ref.: 1138

OS Mastermap
22 November 2007 | www.centremapslive.com

1:1250 scale print at A4

© Crown Copyright. All rights reserved.
Licence no. 10001998

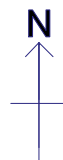

Surveyors and Designers

Building design
Planning
Surveys
Glazed structures



Bryceson Shaw Associates

Mapping
sourced from



Tel/Fax 01903 734381
E-mail brycesonshaw@btinternet.com