

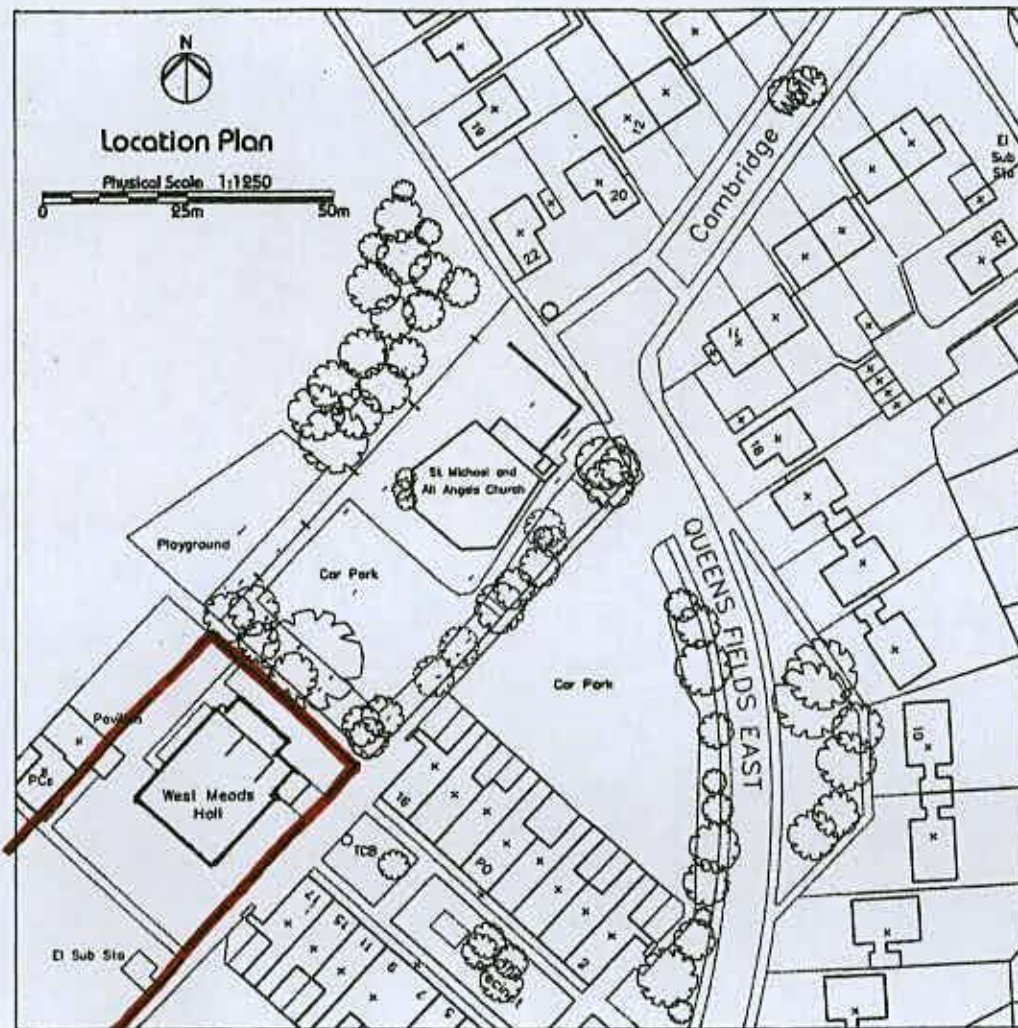


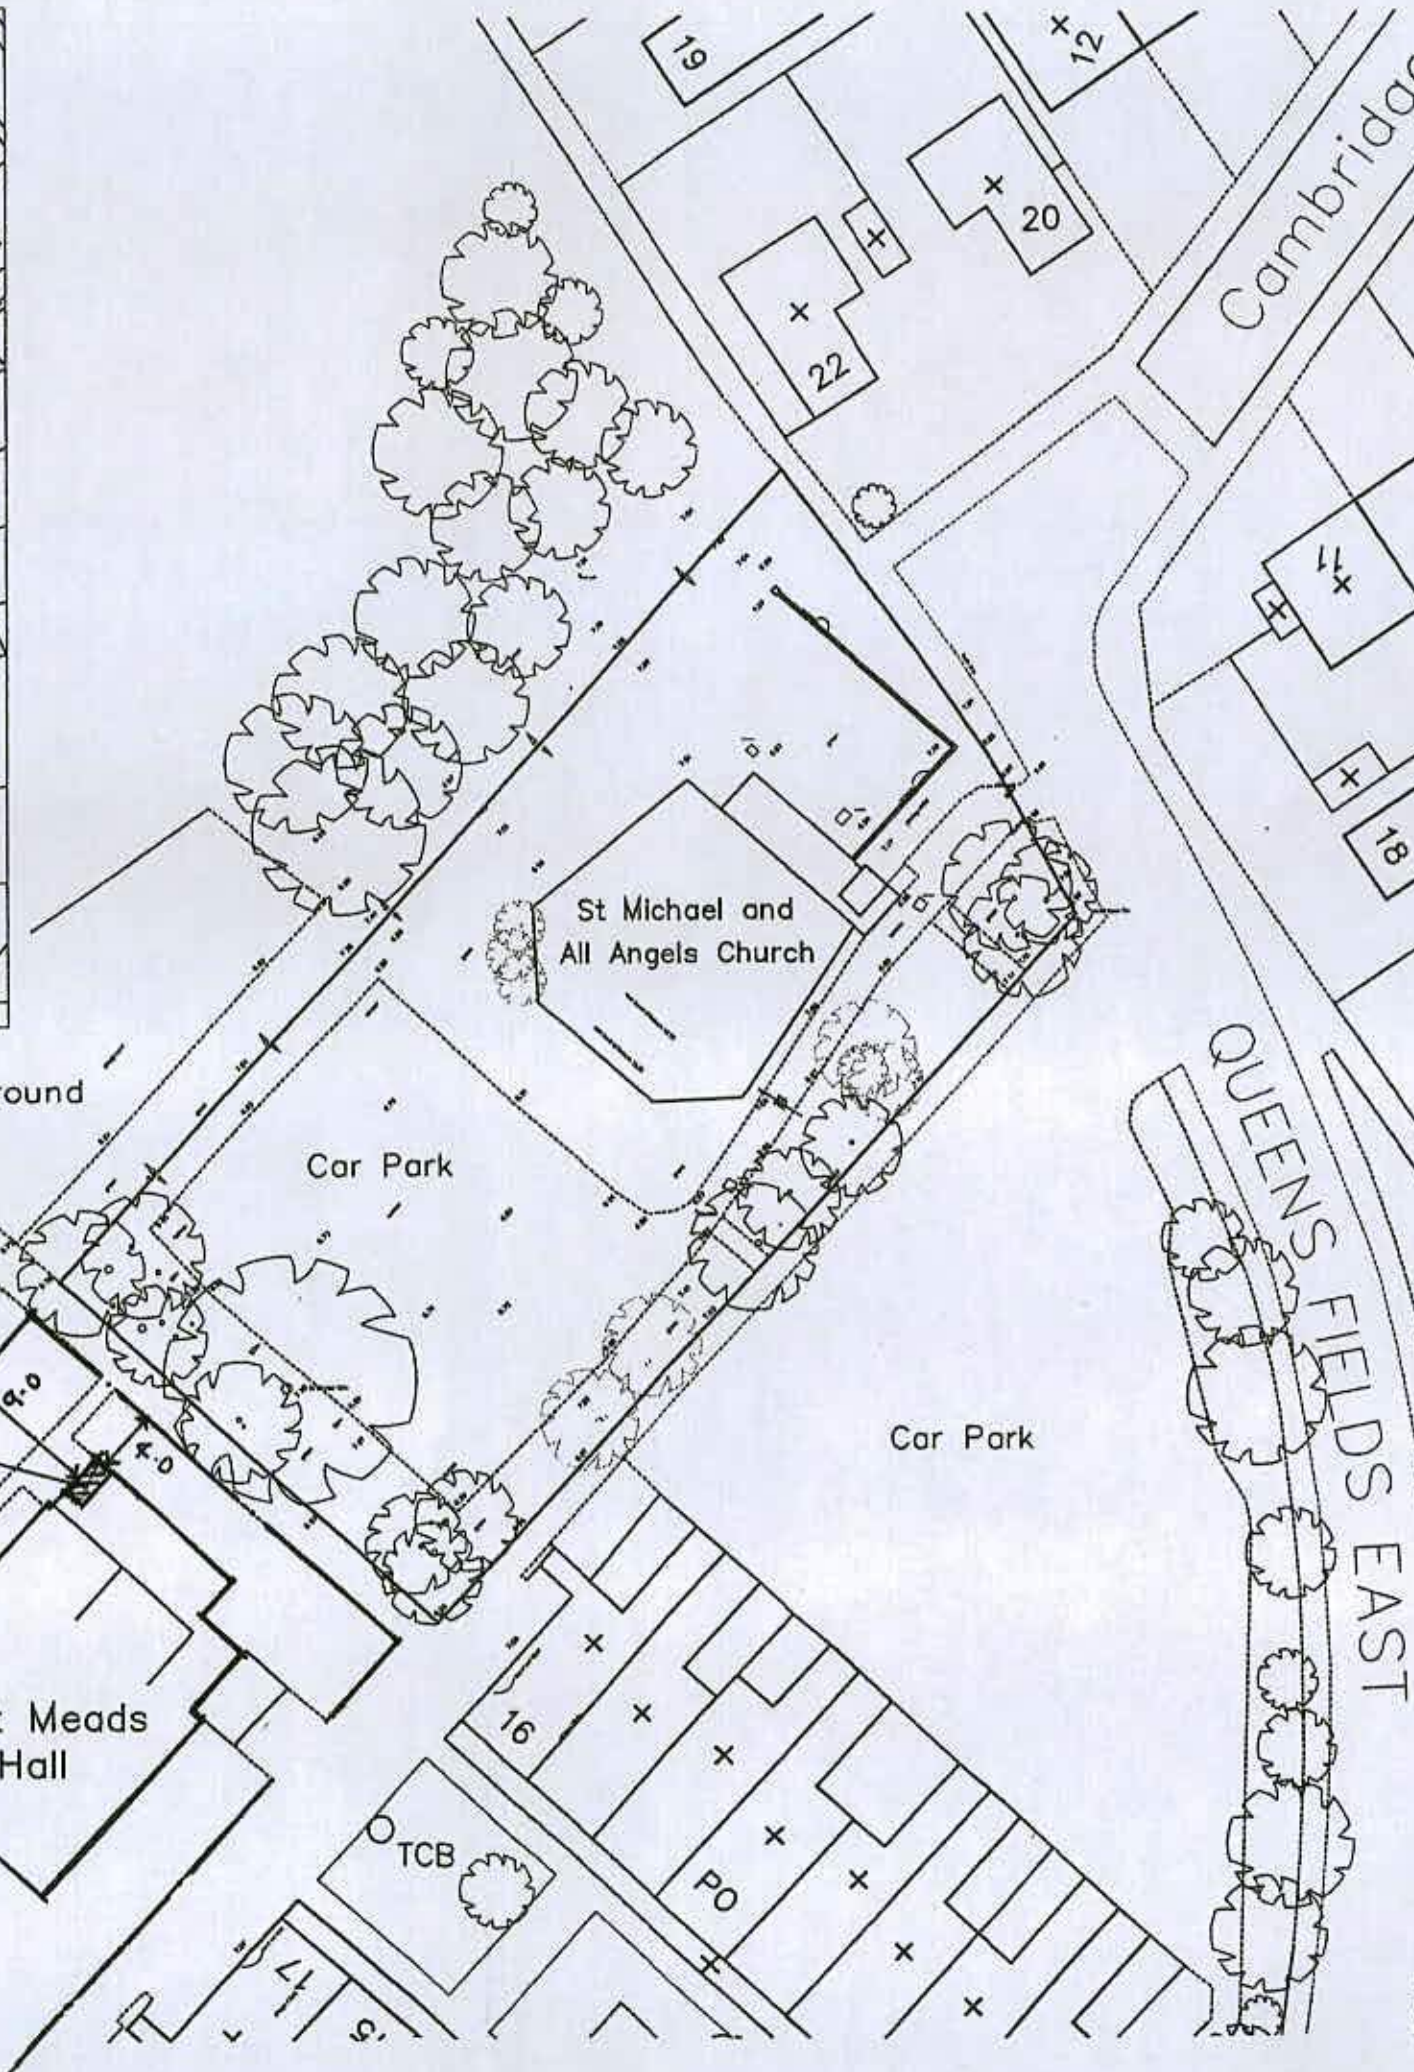

© Crown Copyright 2010
 Reproduction in whole or in part is prohibited
 without the prior permission of Ordnance Survey.

proposed extension

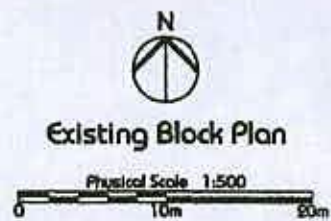

NOTES:
 DIMENSIONS TO BE CHECKED ON SITE BEFORE COMMENCING WORK. ANY DISCREPANCIES SHALL BE REPORTED TO MILDREN HOMES IMMEDIATELY.
 DO NOT SCALE FROM THESE DRAWINGS EXCEPT FOR PLANNING PURPOSES. USE FIGURED DIMENSIONS ONLY.
 WHERE APPLICABLE THIS DRAWING IS TO BE READ IN CONJUNCTION WITH OTHER CONSULTANTS' DRAWINGS.
 THIS DRAWING IS THE COPYRIGHT OF MILDREN HOMES LTD.

This map was supplied to us by Mildren Homes who have permission to develop St Michael's Church Site

REV	DATE	AMENDMENT



MILDREN
H O M E S

ARENA BUSINESS CENTRE 25 BARNES WALLIS ROAD
 FAREHAM HAMPSHIRE PO15 5TT
 0845 894 4690
 INFO@MILDRENHOMES.CO.UK
 WWW.MILDRENHOMES.CO.UK

PROJECT
**St Michael's and All Angels
 West Meads**

TITLE
**Location Plan &
 Existing Block Plan**

DATE	DRAWN	SCALE	CHECKED
March 2013	1A	1:1250/1:500@A3	ML
JOB NUMBER	DRAWING NUMBER	REVISION	
0082	001	00	