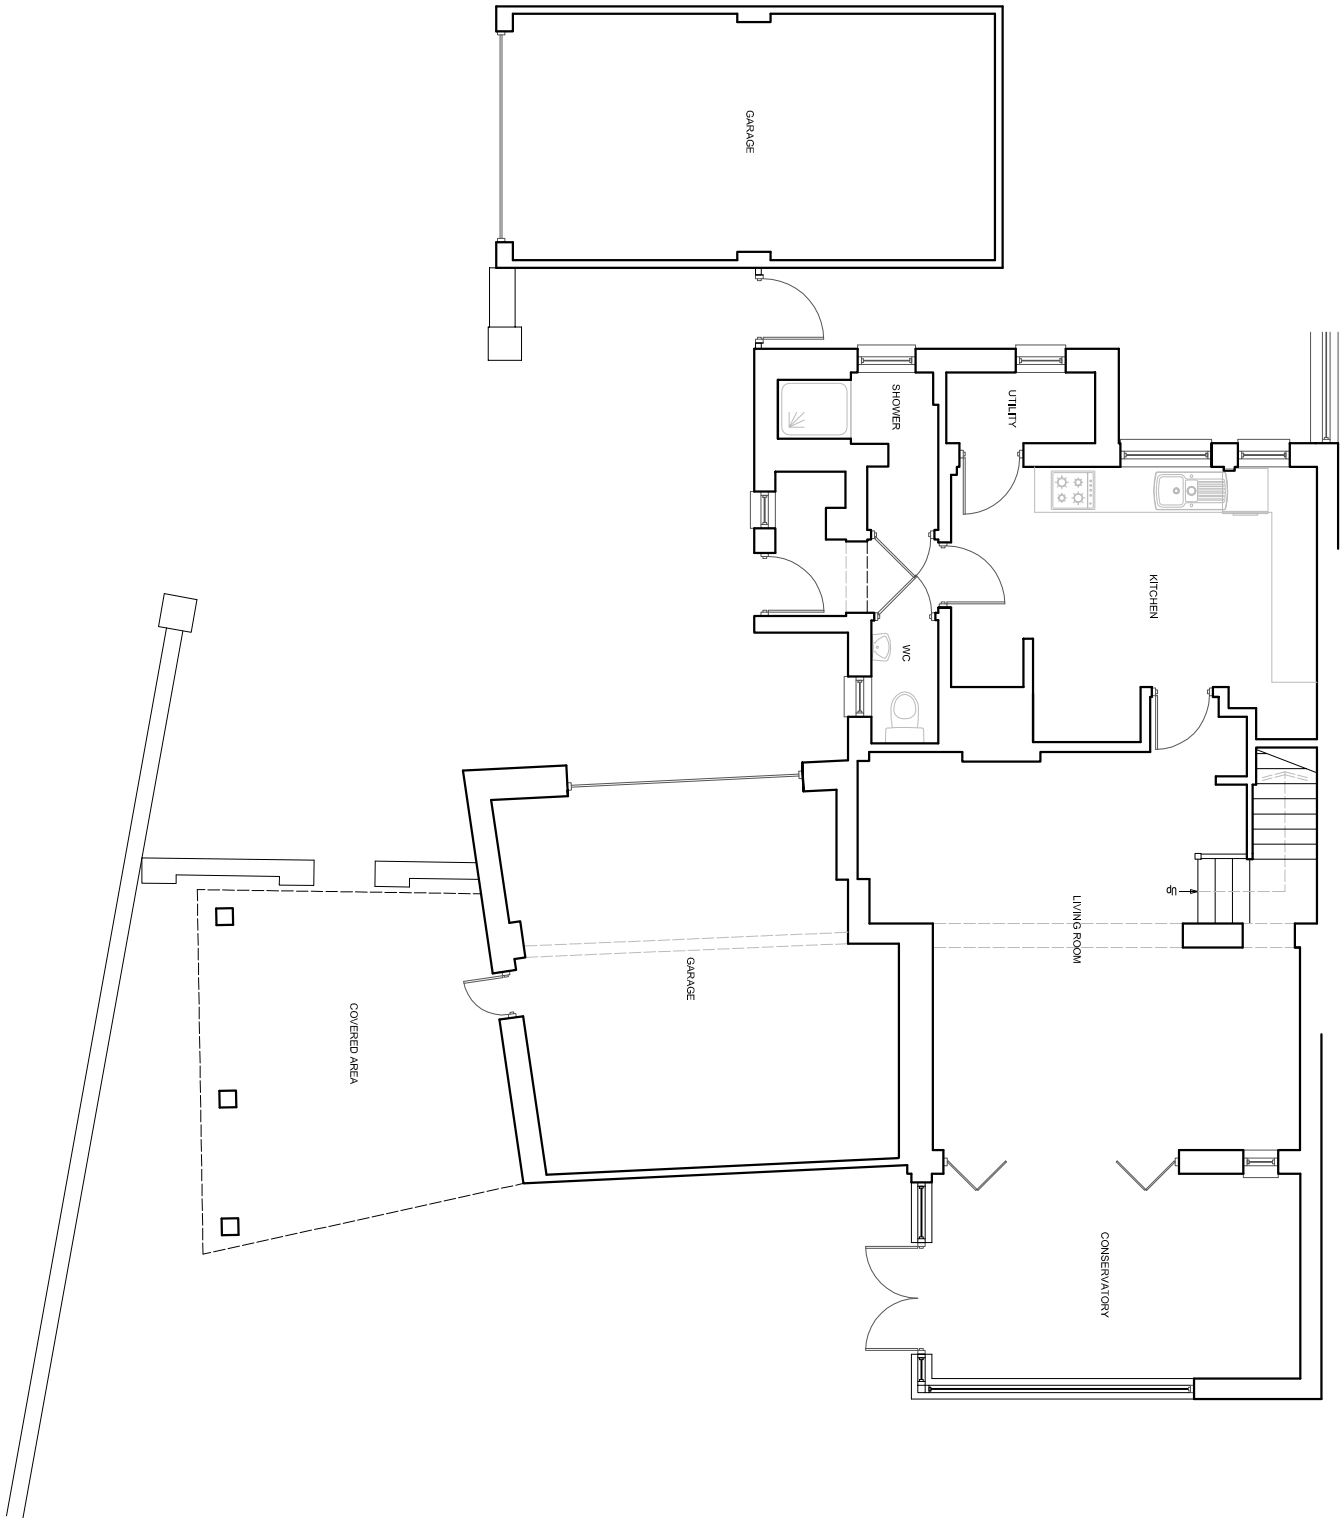


EXISTING GROUND FLOOR PLAN

SUSSEX BUILDING CONSULTANCY LIMITED 11 FISH LANE, ALDWICK, BOGNOR REGIS, WEST SUSSEX. SCALE - 1/100 REV - DATE - 23/03/2021	 LABC partner 3 NORTHCOTE ROAD BOGNOR REGIS PO21 9LZ TEL - (01243) 861379
---	---