



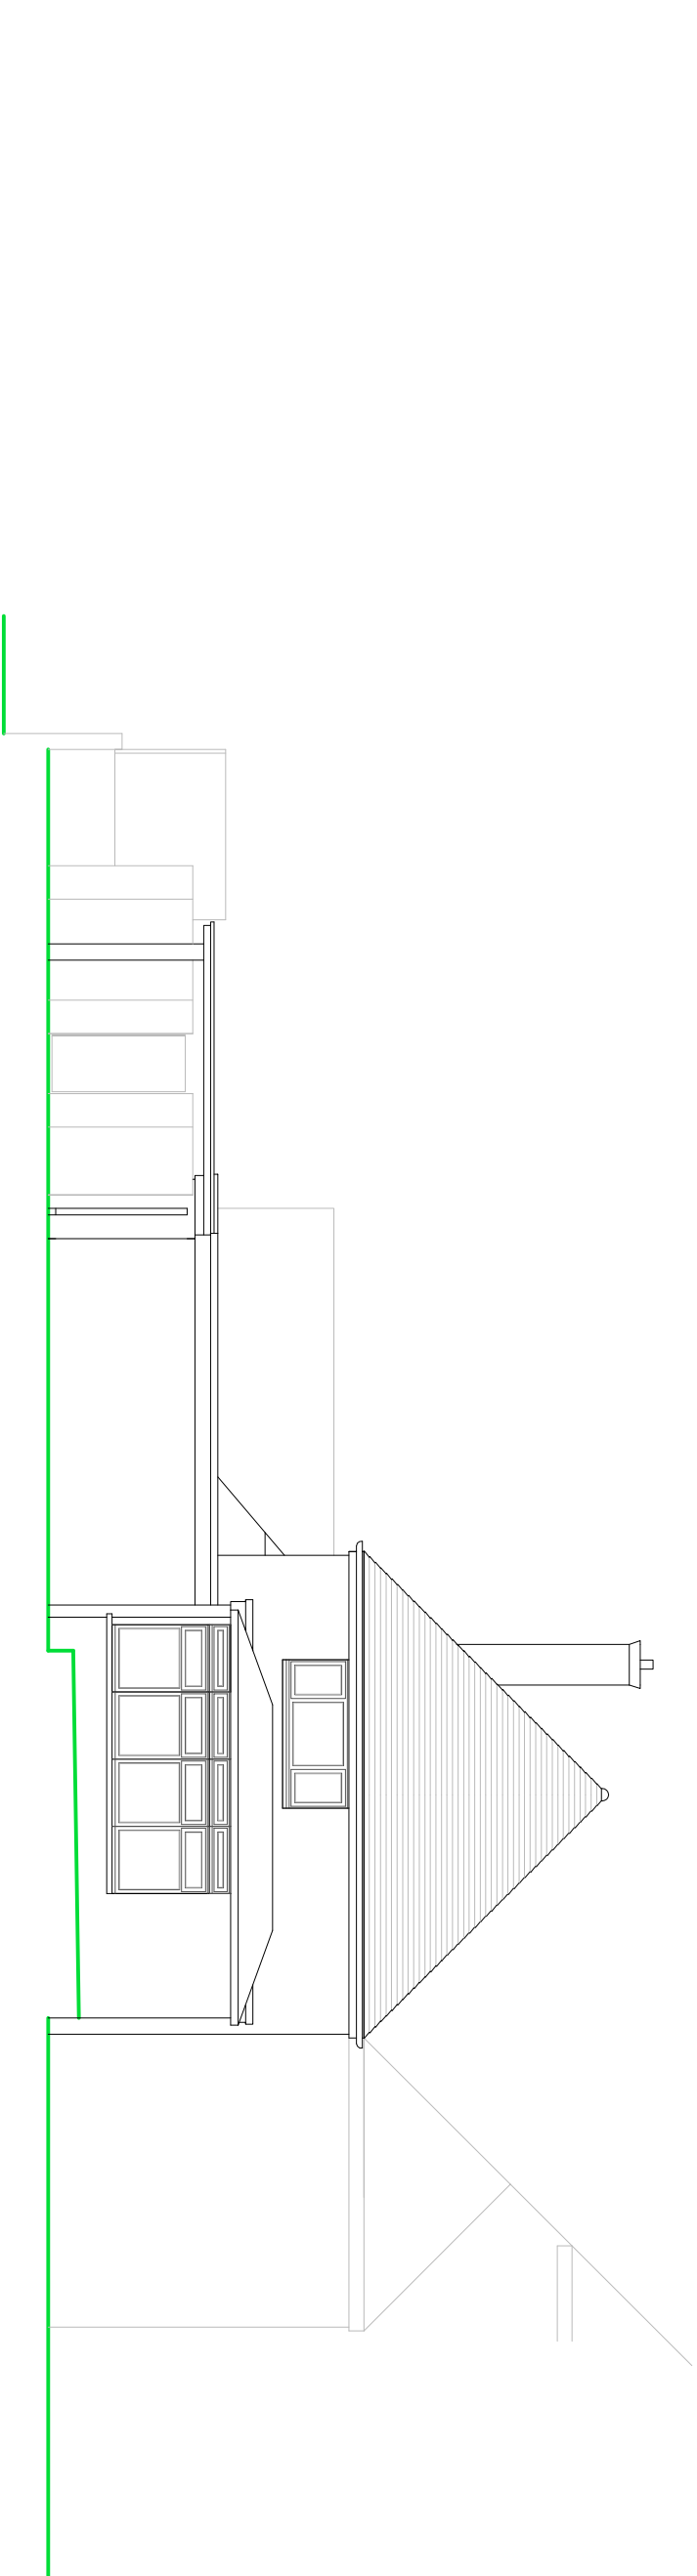


SIDE ELEVATION

NOTES

- ROOF - Plain clay tiles to pitched roof, polycarbonate conservatory roof and felted flat roof covering.
- WALLS - Mixture of painted render and face brickwork.
- WINDOWS - White framed PVC double glazed units.
- DOORS - Wooden framed single glazed doors and PVC double glazed French doors, roller shutter garage door.

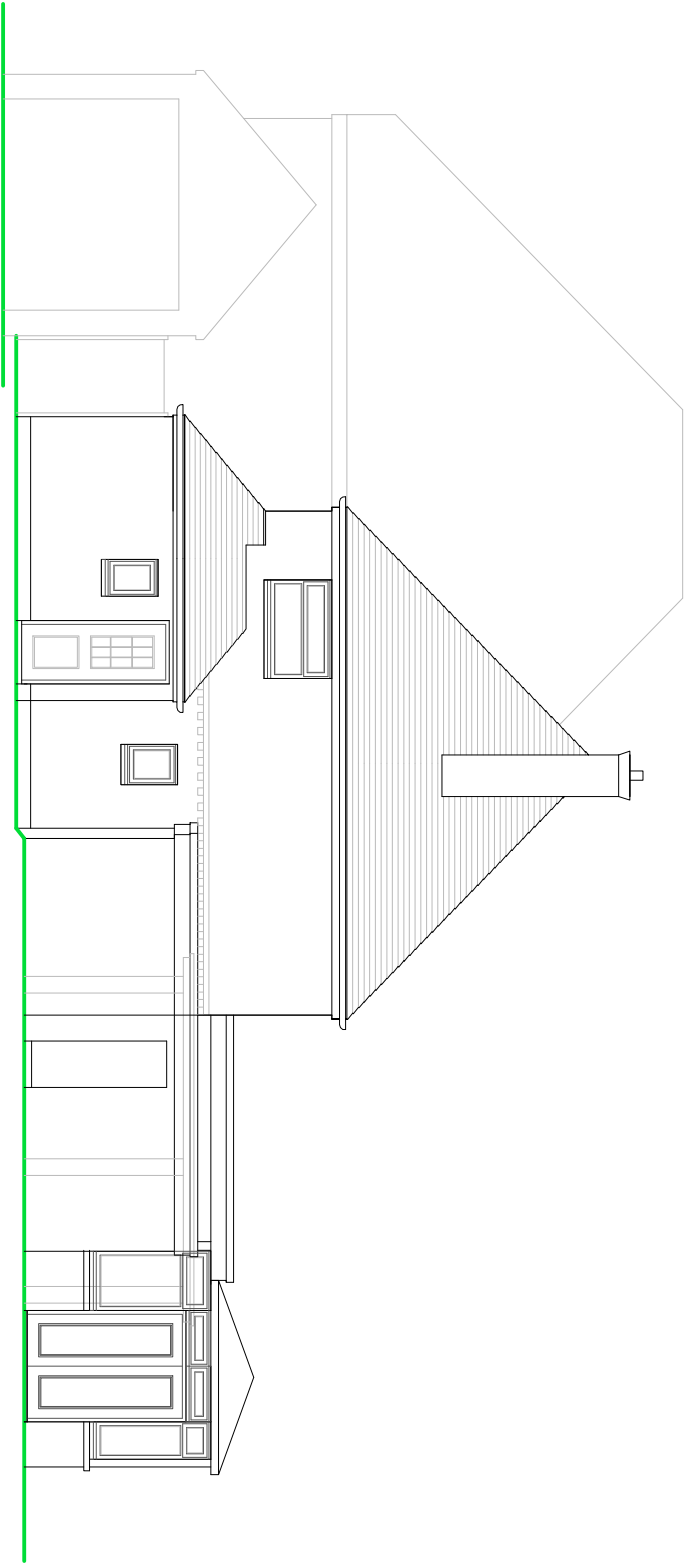

FRONT ELEVATION

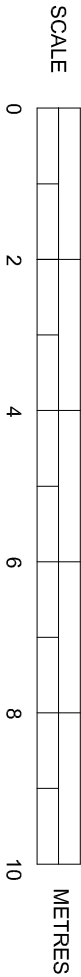

EXISTING ELEVATIONS

SUSSEX BUILDING CONSULTANCY LIMITED

11 FISH LANE, ALDWICK,
BOGNOR REGIS, WEST SUSSEX.

SCALE - 1/100 REV - A DATE - 03/12/2021



partner
LABC

3 NORTHGATE ROAD
BOGNOR REGIS
PO21 9LZ
TEL - (01243) 861379