



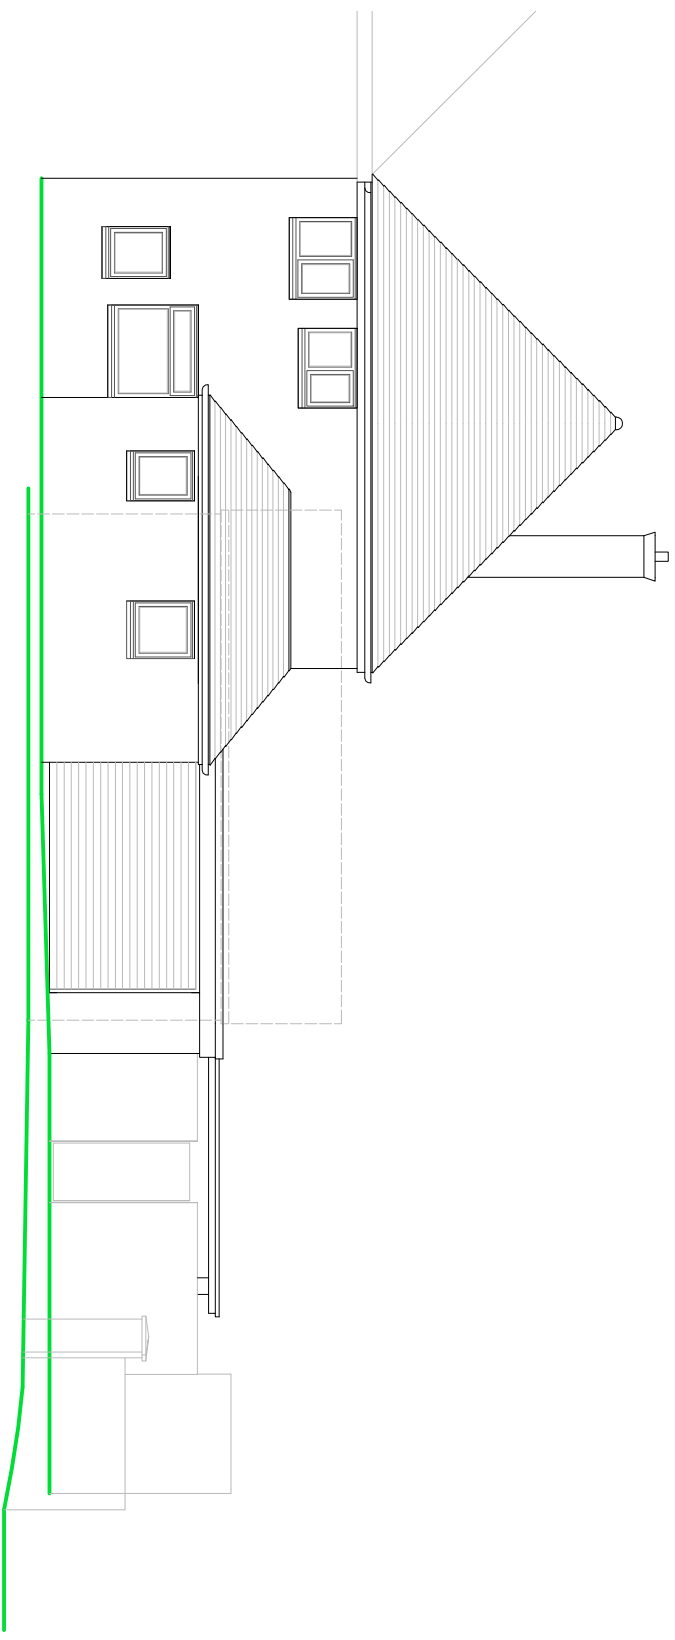

SIDE ELEVATION

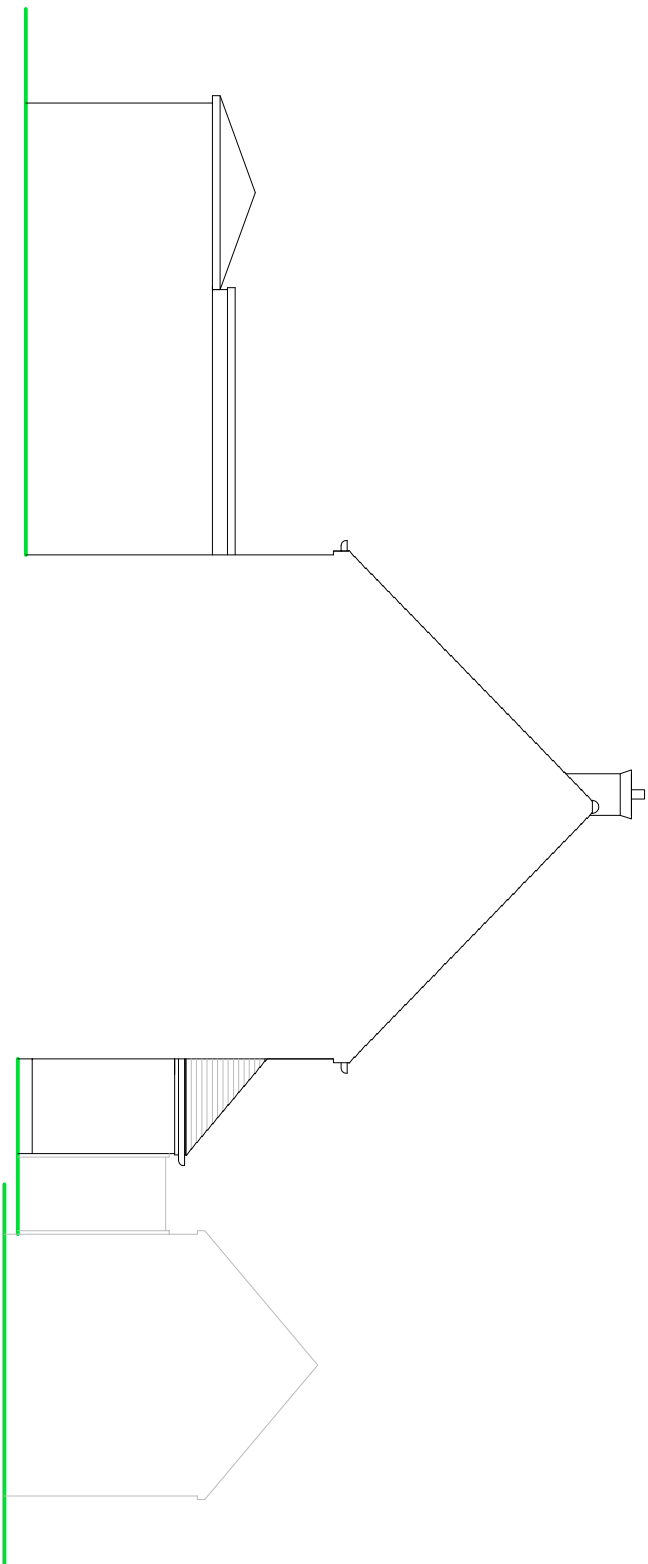

REAR ELEVATION

NOTES


ROOF - Plain clay tiles to pitched roof, polycarbonate conservatory roof and felted flat roof covering.

WALLS - Mixture of painted render and face brickwork.

WINDOWS - White framed PVC double glazed units.

DOORS - Wooden framed single glazed doors and PVC double glazed French doors, roller shutter garage door.

SCALE

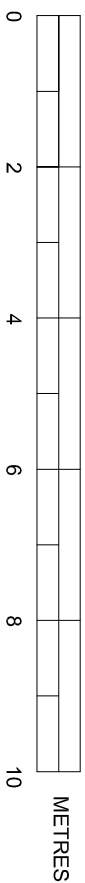

EXISTING ELEVATIONS

SUSSEX BUILDING CONSULTANCY LIMITED
11 FISH LANE, ALDWICK,
BOGNOR REGIS, WEST SUSSEX.
SCALE - 1/100 REV - A DATE - 03/12/2021


LABC partner
 3 NORTHGATE ROAD
 BOGNOR REGIS
 PO21 9LZ
 TEL: (0)2462 863399