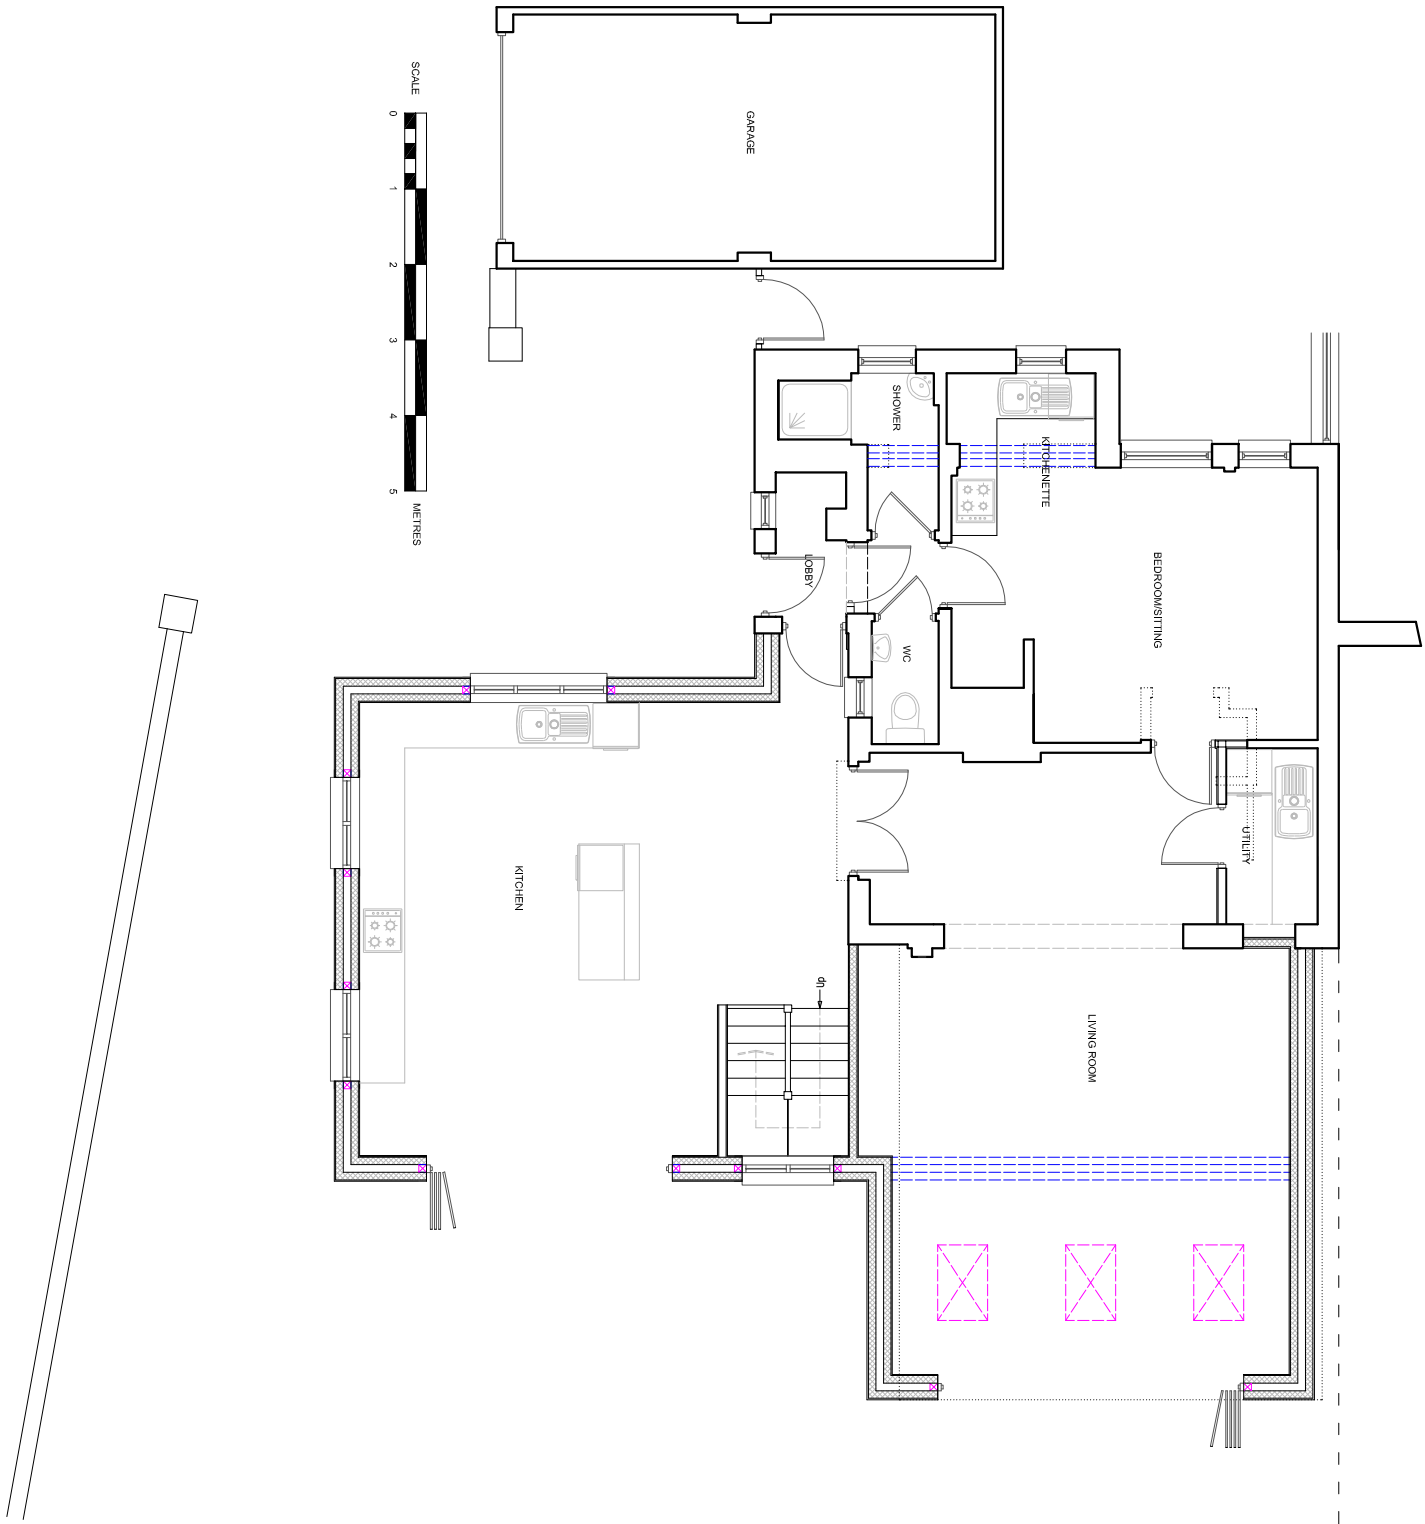


PROPOSED GROUND FLOOR PLAN

1:100 on A3 paper.

SUSSEX BUILDING CONSULTANCY LIMITED	
11 FISH LANE, ALDWICK, BOGNOR REGIS, WEST SUSSEX.	
SCALE - 1/100 REV - DATE - 19/01/2022	
 LABC Partner 3 NORTHCOTE ROAD POWELL ROAD POWELL ROAD TEL - (01243) 861379	