


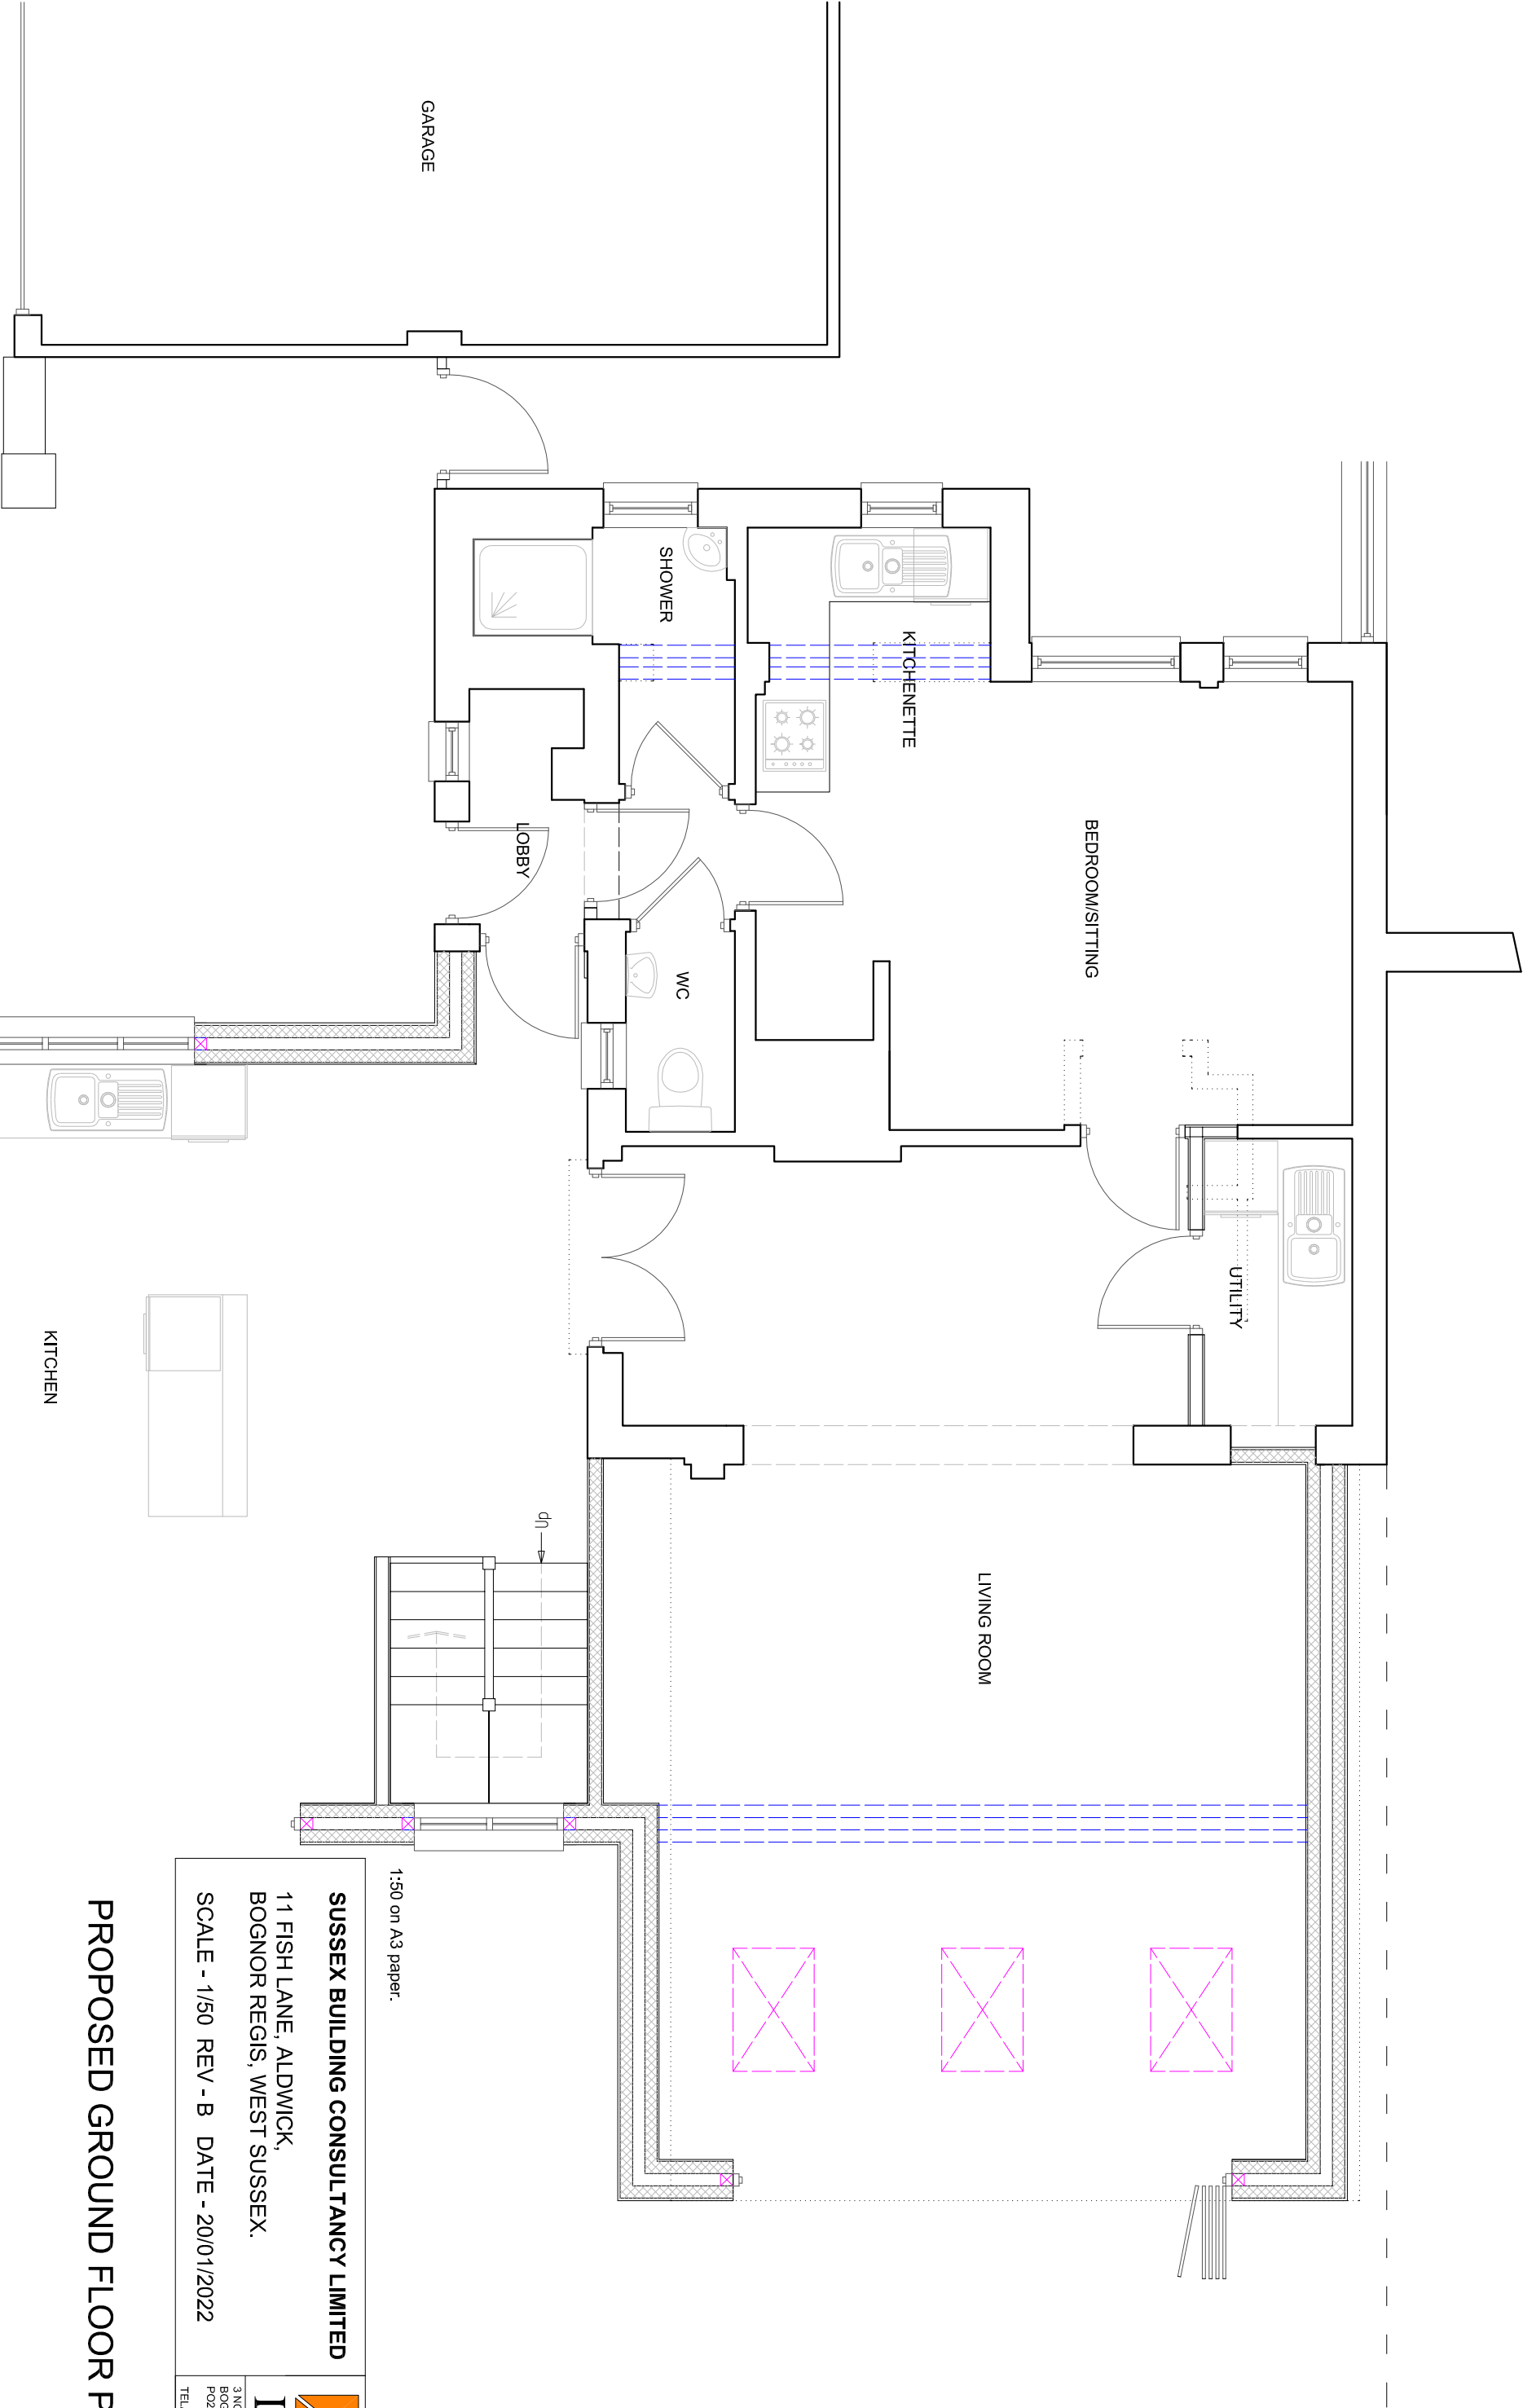

SUSSEX BUILDING CONSULTANCY LIMITED

11 FISH LANE, ALDWICK,
BOGNOR REGIS, WEST SUSSEX.

SCALE - 1/50 REV - B DATE - 20/01/2022

partner

LABC

3 NORTHCOTE ROAD
BOGNOR REGIS
PO21 5LZ

TEL/FAX - (01243) 861379

PROPOSED GROUND FLOOR PLAN

ARUN DISTRICT COUNCIL AW/17/22/HH