


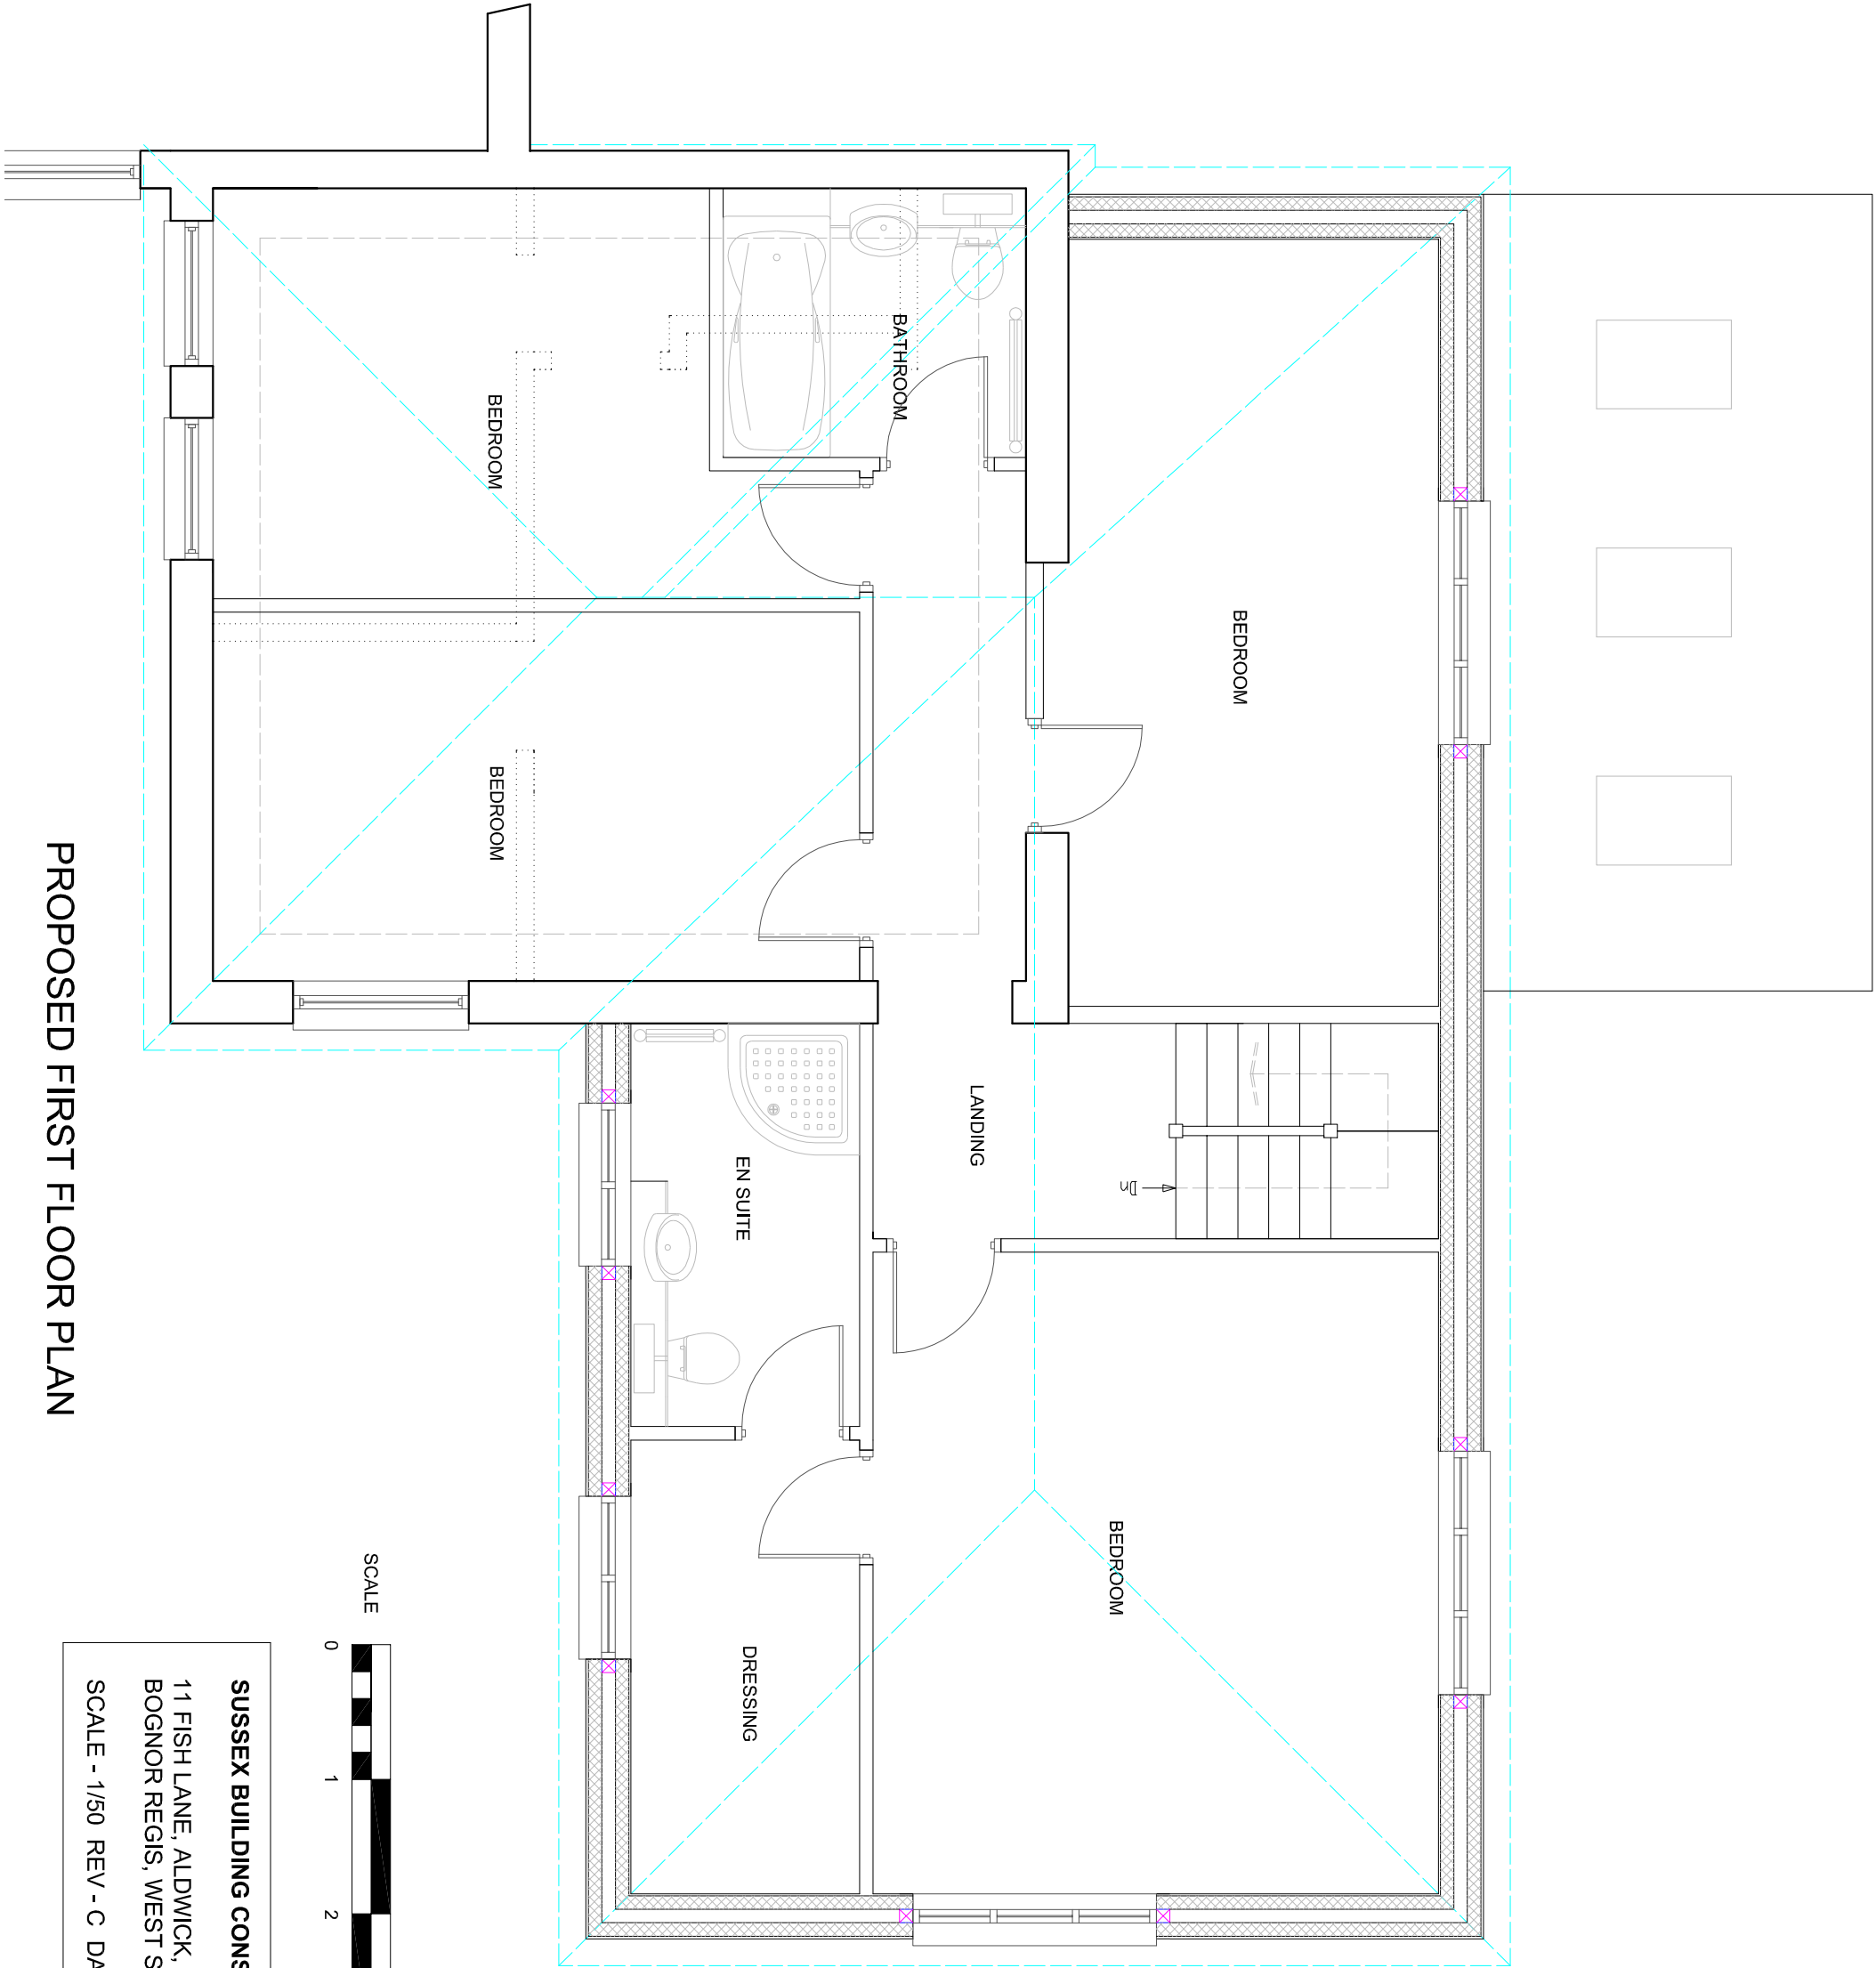

SUSSEX BUILDING CONSULTANCY LIMITED

11 FISH LANE, ALDWICK,
BOGNOR REGIS, WEST SUSSEX.

SCALE - 1/50 REV - C DATE - 20/01/2022

LABC
partner

3 NORTHCOTE ROAD
BOGNOR REGIS
PO21 5LZ

TEL/FAX • (01243) 861379