



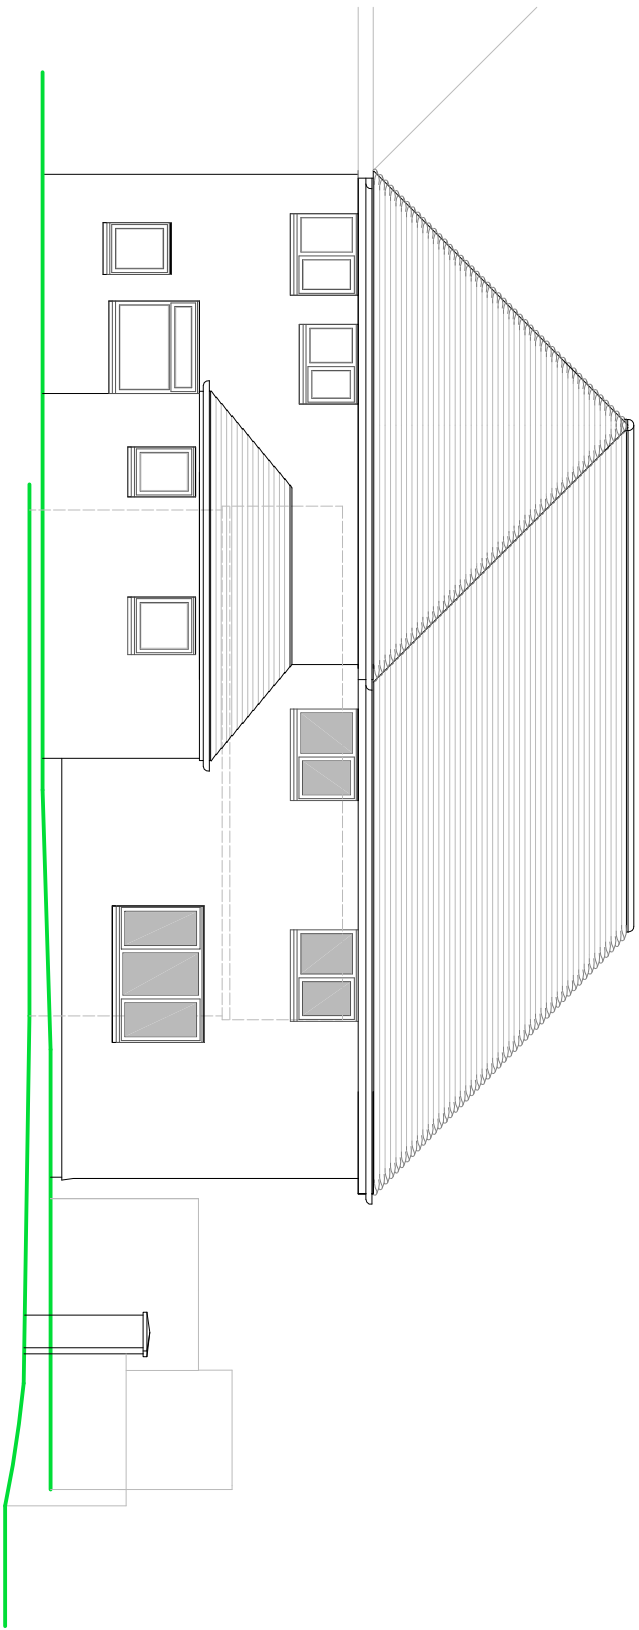

SIDE ELEVATION

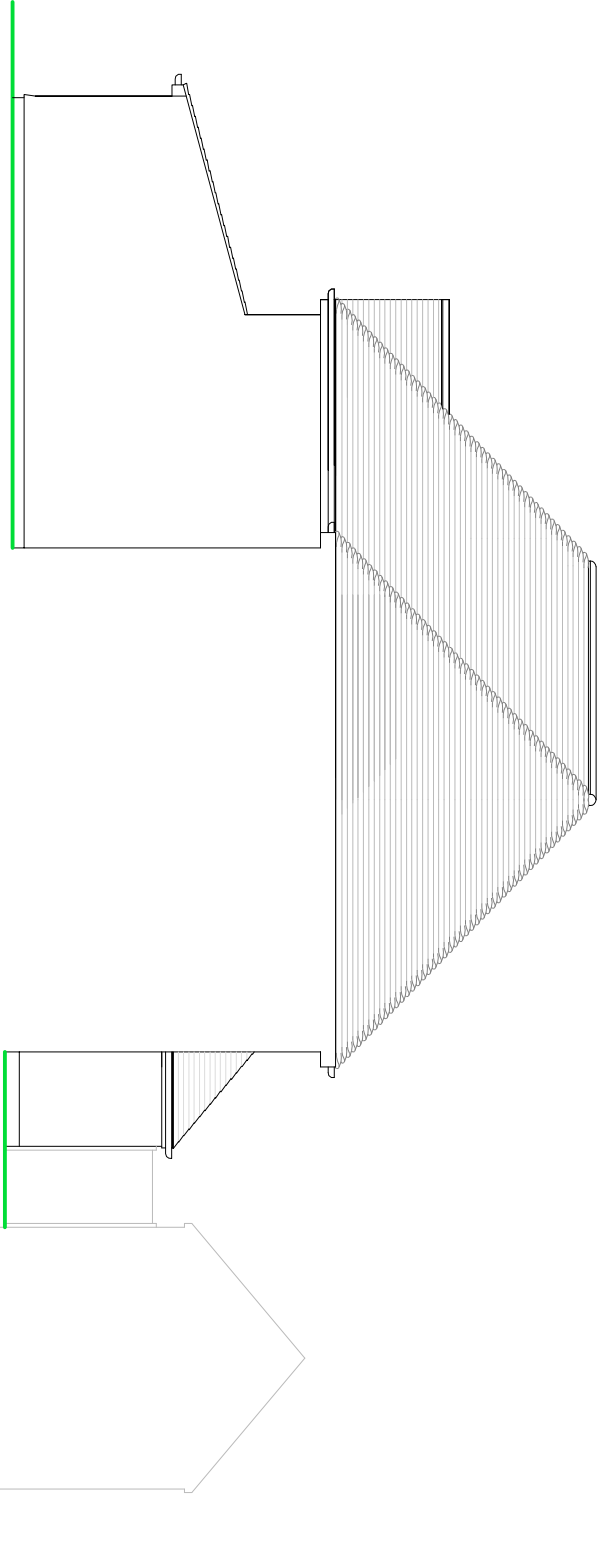

REAR ELEVATION

NOTES

- ROOF - Plain clay tiles to pitched roof, polycarbonate conservatory roof and felted flat roof covering.
- WALLS - Mixture of painted render and face brickwork.
- WINDOWS - White framed PVC double glazed units.
- DOORS - Wooden framed single glazed doors and PVC double glazed French doors, roller shutter garage door.



PROPOSED ELEVATIONS

1:100 on A3 paper.

SUSSEX BUILDING CONSULTANCY LIMITED

11 FISH LANE, ALDWICK,
BOGNOR REGIS, WEST SUSSEX.

SCALE - 1/100 REV - C DATE - 20/01/2022



partner
LABC

3 NORRINCOTE ROAD
PO21 6LZ
TEL - (01243) 865379