



Photos of Store

Store Name: Bognor
Store No: 7264
Futurama W.O: 130775
Store Type: Everyday Convenience - Mainstream
Programme: Rollback
CAD reference: P6F7M1 (Unlocked CAD)

Address: 2 Nyetimber Lane
Aldwick
Bognor Regis
West Sussex, PO21 3HG
Revision: Original scheme
Original Scheme: KP

Olympia House
Lockwood Court
Middleton Grove
Leeds
LS11 5TY
United Kingdom
Telephone: 0113 270 5595
Facsimile: 0113 277 1143
E-mail: postbox@futurama.ltd.uk





Photos of Store

Store Name: Bognor
Store No: 7264
Futurama W.O: 130775
Store Type: Everyday Convenience - Mainstream
Programme: Rollback
CAD reference: P6F7M1 (Unlocked CAD)


Address: 2 Nyetimber Lane
Aldwick
Bognor Regis
West Sussex, PO21 3HG
Revision: Original scheme
Original Scheme: KP

Olympia House
Lockwood Court
Middleton Grove
Leeds
LS11 5TY
United Kingdom

Telephone: 0113 270 5595
Facsimile: 0113 277 1143
E-mail: postbox@futurama.ltd.uk

delivering
branded
environments™



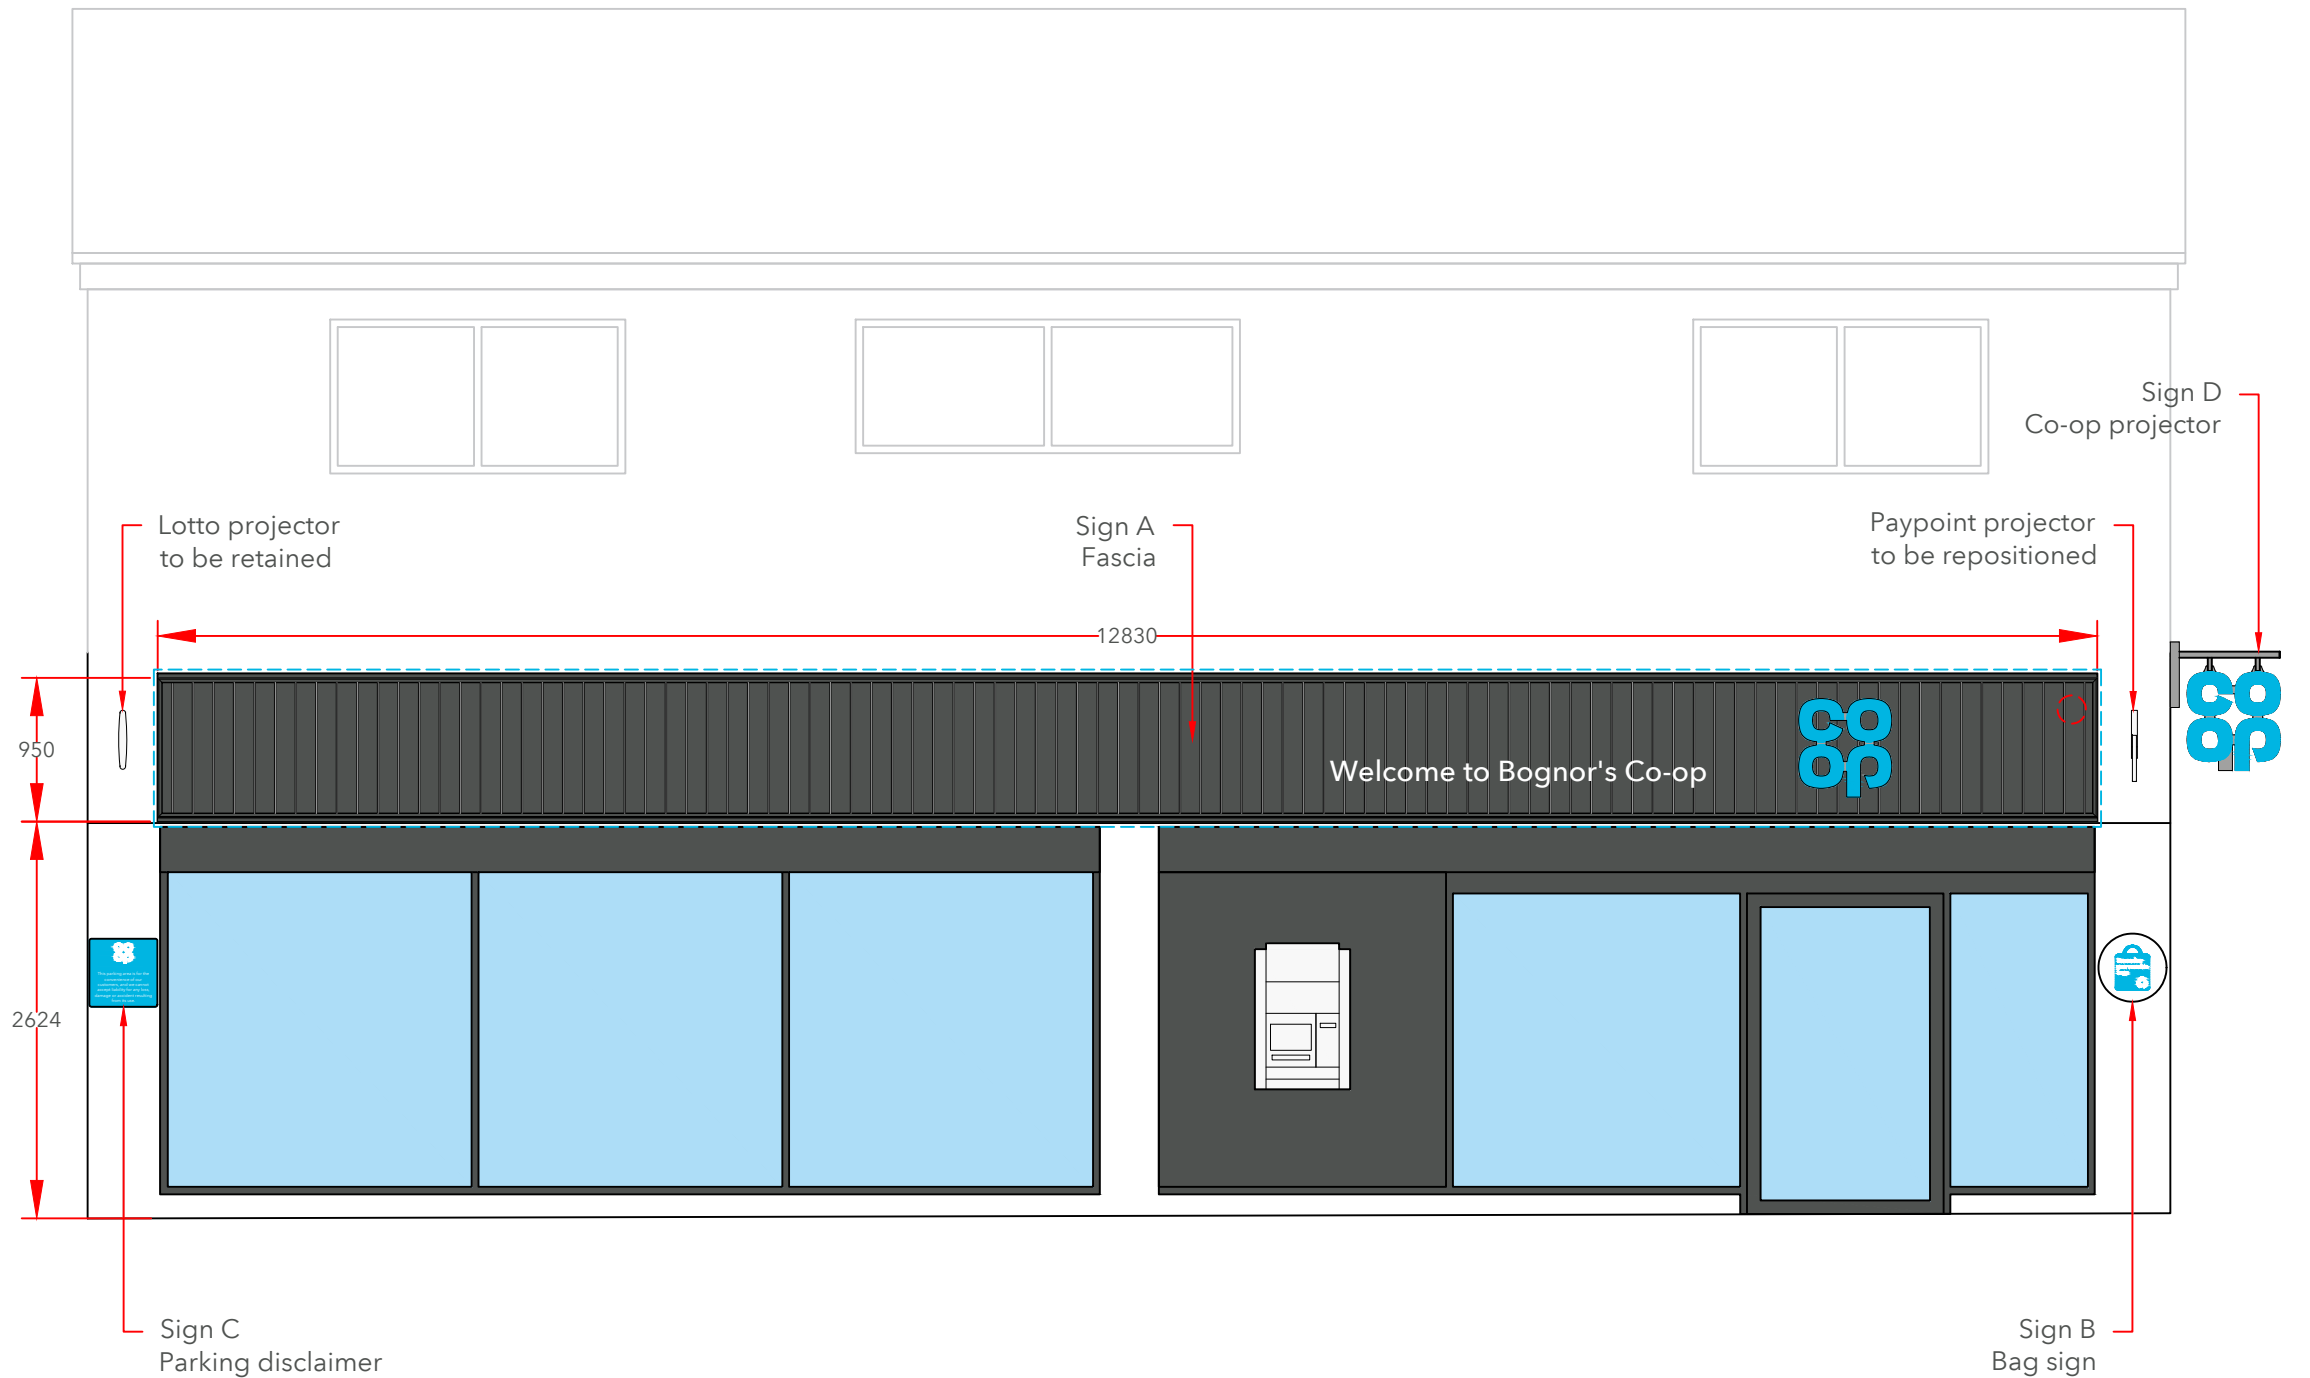

Contractor Notes		
Painting	Store front / eaves fascia / stall riser / rainwater goods / window & door frames to be painted traffic grey. Background to be painted traffic grey.	
Backgrounds	Full new background required to suit new signage. New Fascia increased in height. New top capping/flushing to be installed after signage.	
Fascia Zone	CCTV to be relocated off fascia zone (See red dotted line)	
Illumination	All illuminated signs to have 5amp switched fused spur located behind sign location	
Window Graphics	Novograt to supply window manifestation/graphics proposal	
ATM	Surround to be rebranded by others	

Installation Notes		
Equipment	Scaffold required	

Production Notes		
Suitability for Production	No issues	

Additional Notes		
Background	Background to be replaced as the flashing looks to be in a poor state. (Blue dotted line)	
Wires	Wires above and around sign to be tidied up.	
Paypoint projector	Paypoint projector moved up. Background to be made good.	



Proposed Elevation 1, Scale 1:50 @ A3

Store Name: Bognor
Store No: 7264
Futurama W.O: 130775
Store Type: Everyday Convenience - Mainstream
Programme: Rollback
CAD reference: P6F7M1 (Unlocked CAD)

Address: 2 Nyetimber Lane
Aldwick
Bognor Regis
West Sussex, PO21 3HG
Revision: Original scheme
Original Scheme: KP

Olympia House
Lockwood Court
Middleton Grove
Leeds
LS11 5TY
United Kingdom

Telephone: 0113 270 5595
Facsimile: 0113 277 1143
E-mail: postbox@futurama.ltd.uk

delivering
branded
environments™






Contractor Notes		
Painting	Store front / eaves fascia / stall riser / rainwater goods / window & door frames to be painted traffic grey.	
Existing Fascias / Letters	To be removed & background made good (See blue dotted line)	
Illumination	All illuminated signs to have 5amp switched fused spur located behind sign location	
Window Graphics	Novograt to supply window manifestation/graphics proposal	

Installation Notes		
Equipment	Scaffold required	

Production Notes		
Suitability for Production	No issues	

Additional Notes		

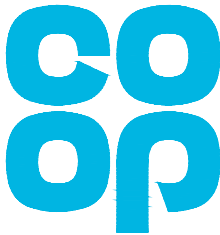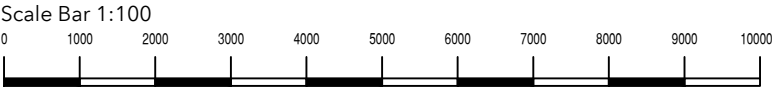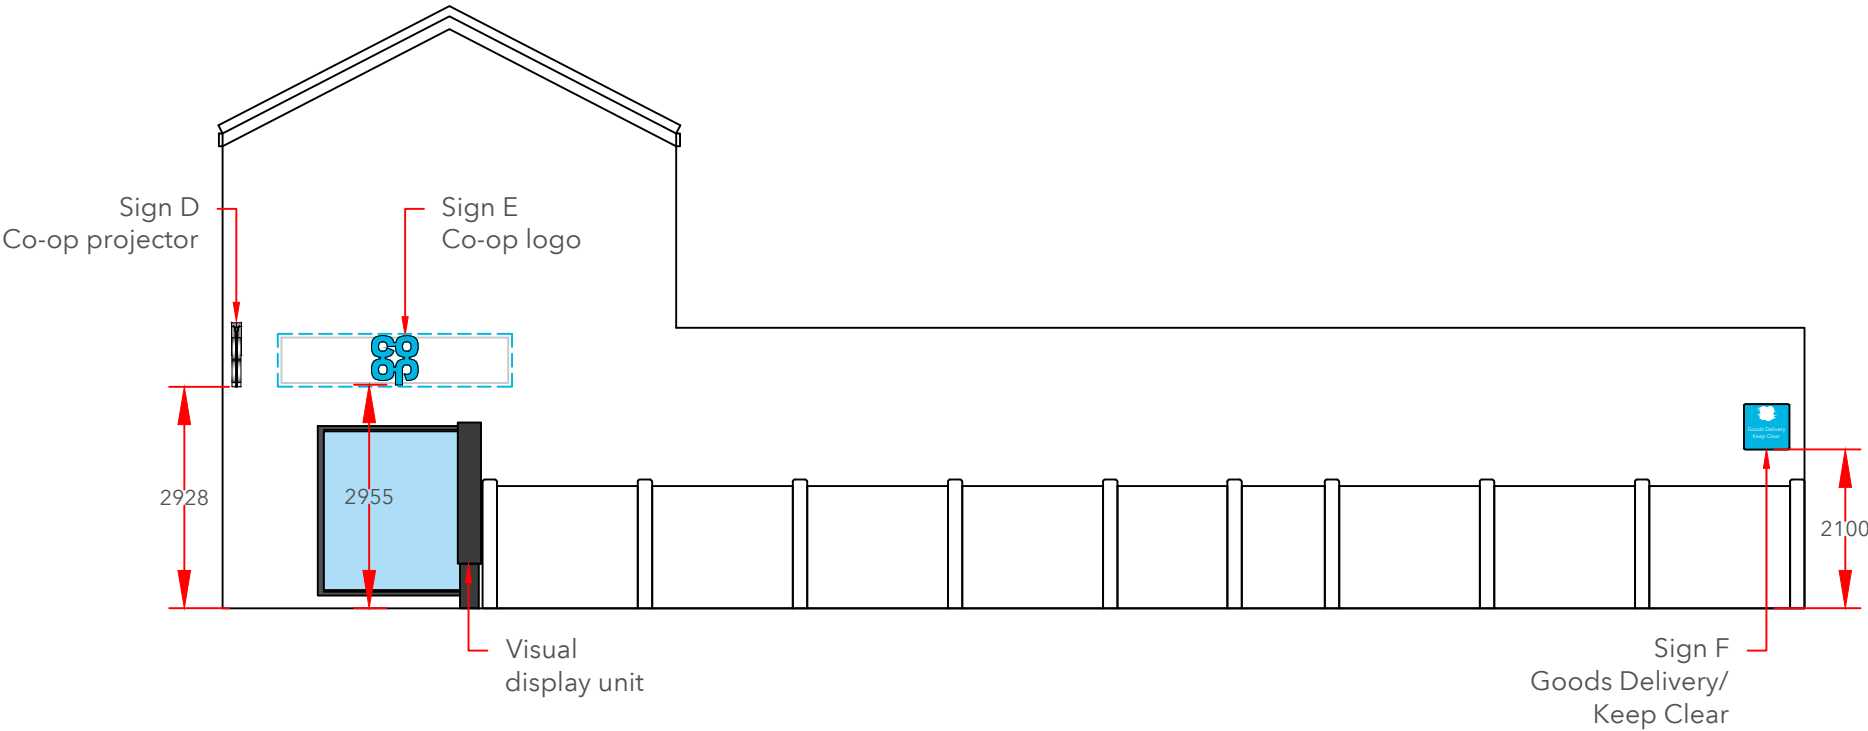



Proposed Elevation 2, Scale 1:100 @ A3

Store Name: Bognor
Store No: 7264
Futurama W.O: 130775
Store Type: Everyday Convenience - Mainstream
Programme: Rollback
CAD reference: P6F7M1 (Unlocked CAD)

Address: 2 Nyetimber Lane
Aldwick
Bognor Regis
West Sussex, PO21 3HG
Revision: Original scheme
Original Scheme: KP

Olympia House
Lockwood Court
Middleton Grove
Leeds
LS11 5TY
United Kingdom
Telephone: 0113 270 5595
Facsimile: 0113 277 1143
E-mail: postbox@futurama.ltd.uk



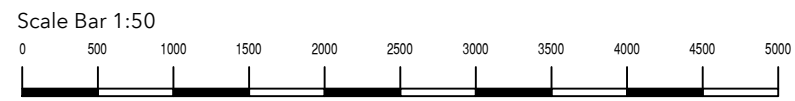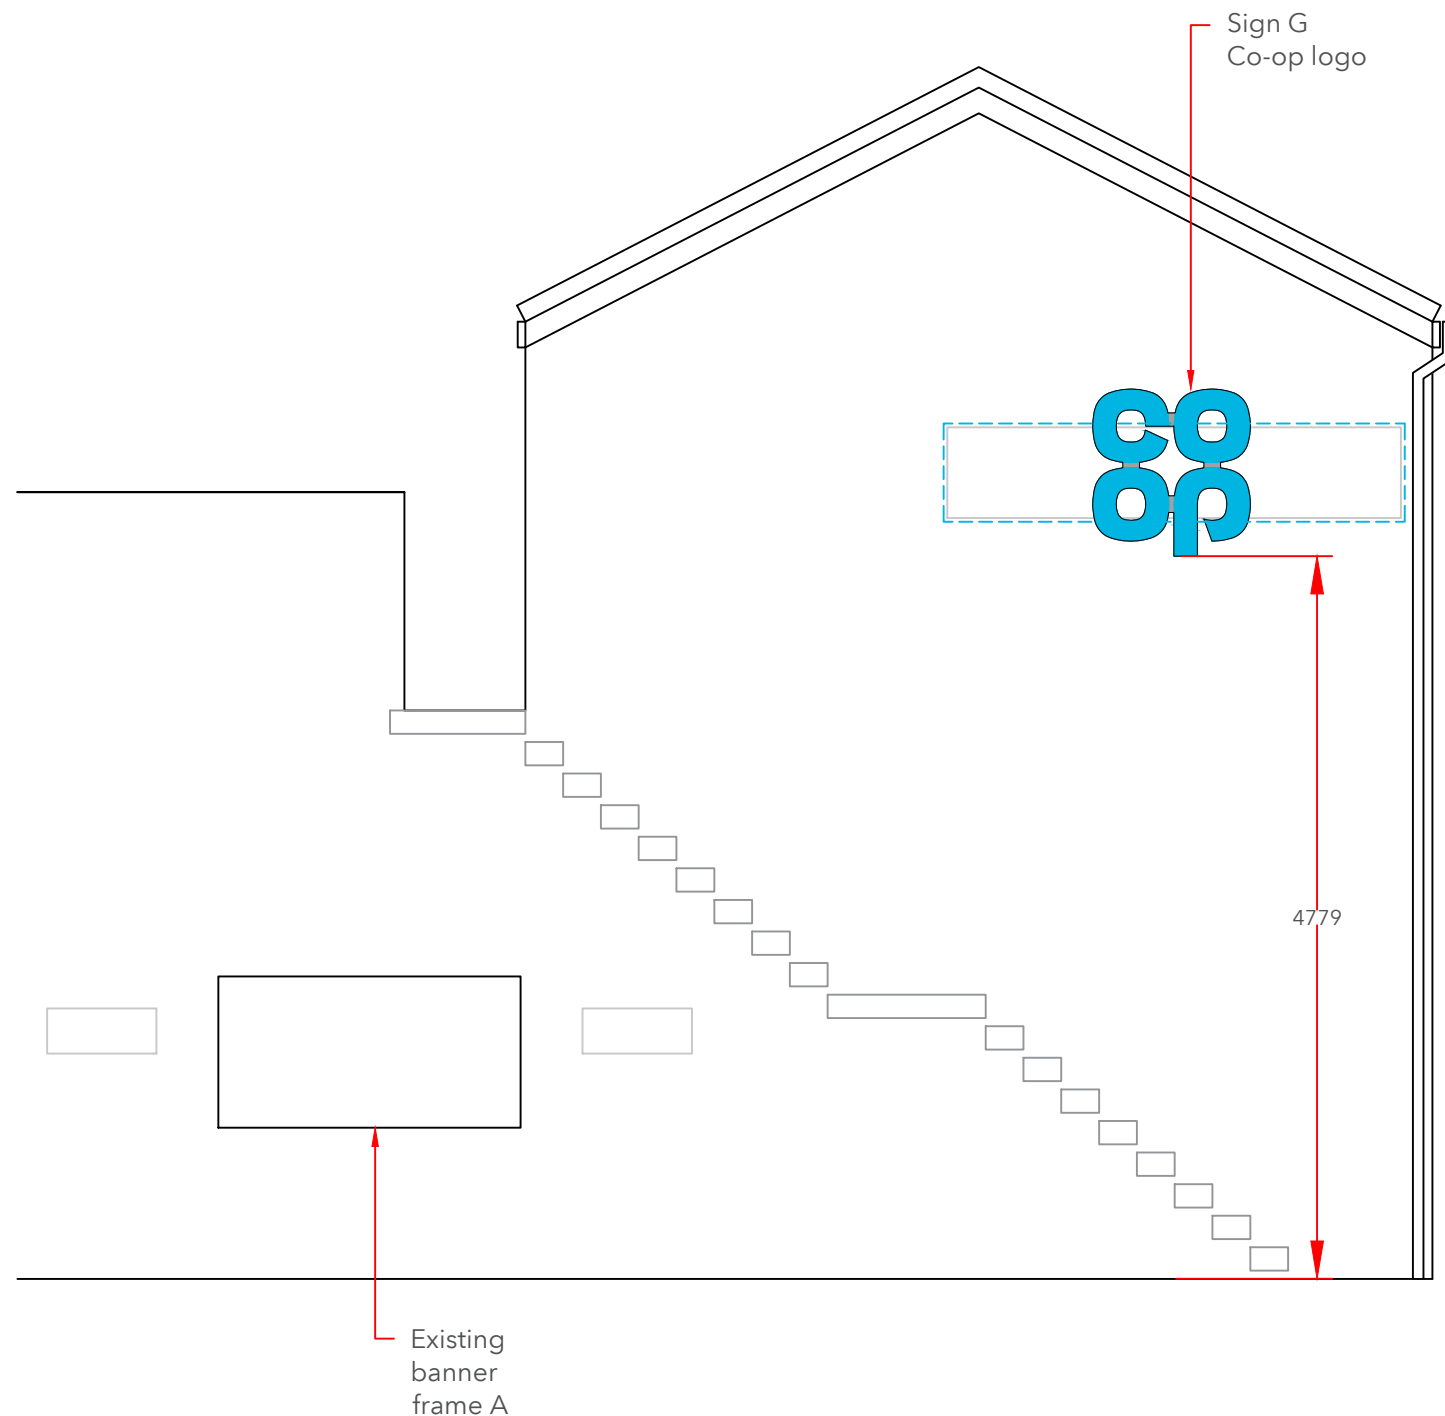


Contractor Notes		
Painting	Store front / eaves fascia / stall riser / rainwater goods / window & door frames to be painted traffic grey.	
Existing Fascias / Letters	To be removed & background made good (See blue dotted line)	
Illumination	All illuminated signs to have 5amp switched fused spur located behind sign location	
Banner Frames	To be supplied by main contractor	

Installation Notes		
Equipment	Scaffold required	

Production Notes		
Suitability for Production	No issues	

Additional Notes		
Non Co-op Car Park signs	Henry Adams Car parking signs are located to either side of the banner frame. These are to be retained unless Co-op advise otherwise.	

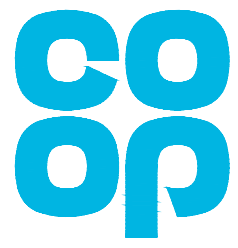


Proposed Elevation 3, Scale 1:50 @ A3

Store Name: Bognor
Store No: 7264
Futurama W.O: 130775
Store Type: Everyday Convenience - Mainstream
Programme: Rollback
CAD reference: P6F7M1 (Unlocked CAD)

Address: 2 Nyetimber Lane
Aldwick
Bognor Regis
West Sussex, PO21 3HG
Revision: Original scheme
Original Scheme: KP

Olympia House
Lockwood Court
Middleton Grove
Leeds
LS11 5TY
United Kingdom
Telephone: 0113 270 5595
Facsimile: 0113 277 1143
E-mail: postbox@futurama.ltd.uk



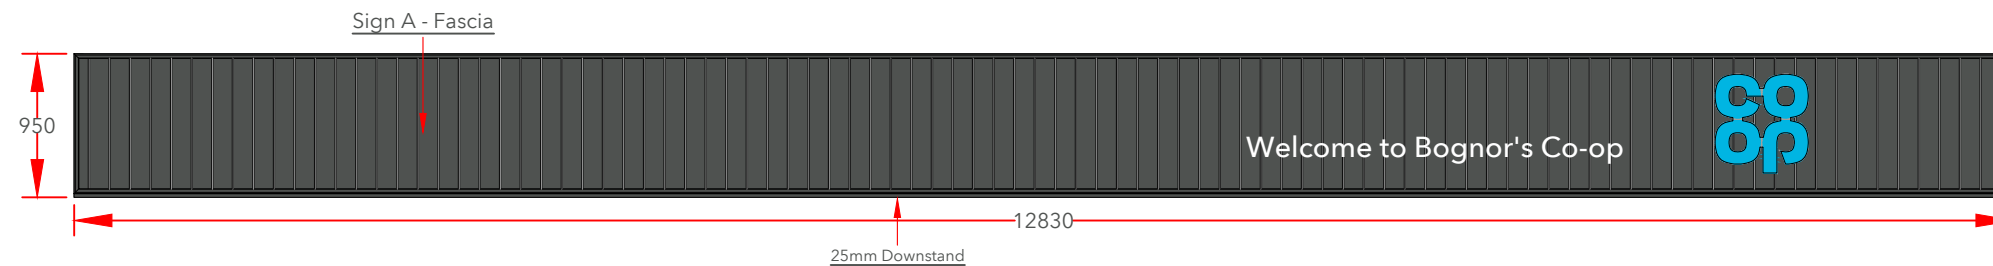

Scale 1:50 @ A3

Sign A Specifications:

Fascia

Aluminium slat fascia to suit site conditions.

Fascia constructed from individual Aluminium extrusions. Perimeter support extrusion fixed to the building substrate with suitable fixings, Aluminium vertical slats mounted and fixed to the support extrusion and trimmed around the perimeter with a chamfered trim.

Slat and trim to be finished Dark Grey Wood effect:

Decoral powder coating: 8G-940-A005 (lab code FP 714/38)

Decoral sublimatic Film: 2217/19 L.


Logo

650mm Single sided built up logo. Steel mounting plate with individual built-up internally illuminated letters. Mounting plate to be 3mm Mild Steel fixed to building substrate with brass locator fixings.

3D built-up letters to have aluminium sides, 50mm deep with 5mm Co-op BLUE acrylic faces. All visible edges, aluminium returns & mounting plate to be finished Silver RAL 9006 60% gloss. Internally illuminated by white LEDs.

Letters

"Welcome to Anytown Co-op" 190mm to match 500mm/650mm logo to be from 5mm WHITE Perspex 069 Acrylic on locator snap fixings.

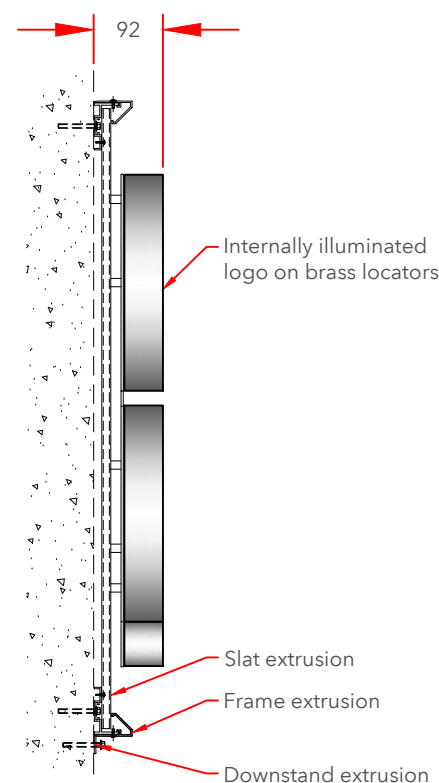


Profile

Scale 1:10 @A3



Sign B - Scale 1:10

450mm dia parking roundel
"Remember your reusable bags".
3mm ACM with applied vinyl display & anti-graffitti laminate.
Non-illuminated.

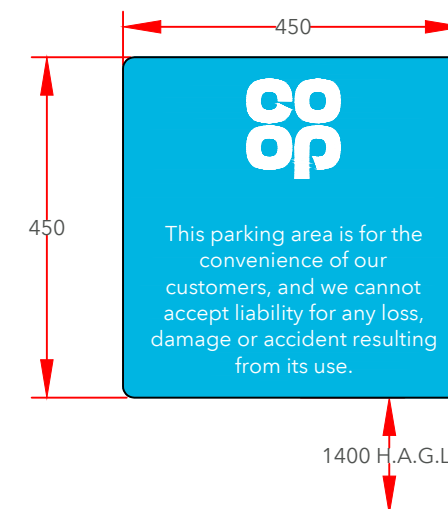

Sign C - Scale 1:10

450mm x 450mm parking sign "Disclaimer".
3mm ACM with applied vinyl display & anti-graffitti laminate. 20mm radius corners.
Non-illuminated.



Collections

Store Name: Bognor
Store No: 7264
Futurama W.O: 130775
Store Type: Everyday Convenience - Mainstream
Programme: Rollback
CAD reference: P6F7M1 (Unlocked CAD)


Address: 2 Nyetimber Lane
Aldwick
Bognor Regis
West Sussex, PO21 3HG
Revision: Original scheme
Original Scheme: KP

Olympia House
Lockwood Court
Middleton Grove
Leeds
LS11 5TY
United Kingdom

Telephone: 0113 270 5595
Facsimile: 0113 277 1143
E-mail: postbox@futurama.ltd.uk

delivering
branded
environments™




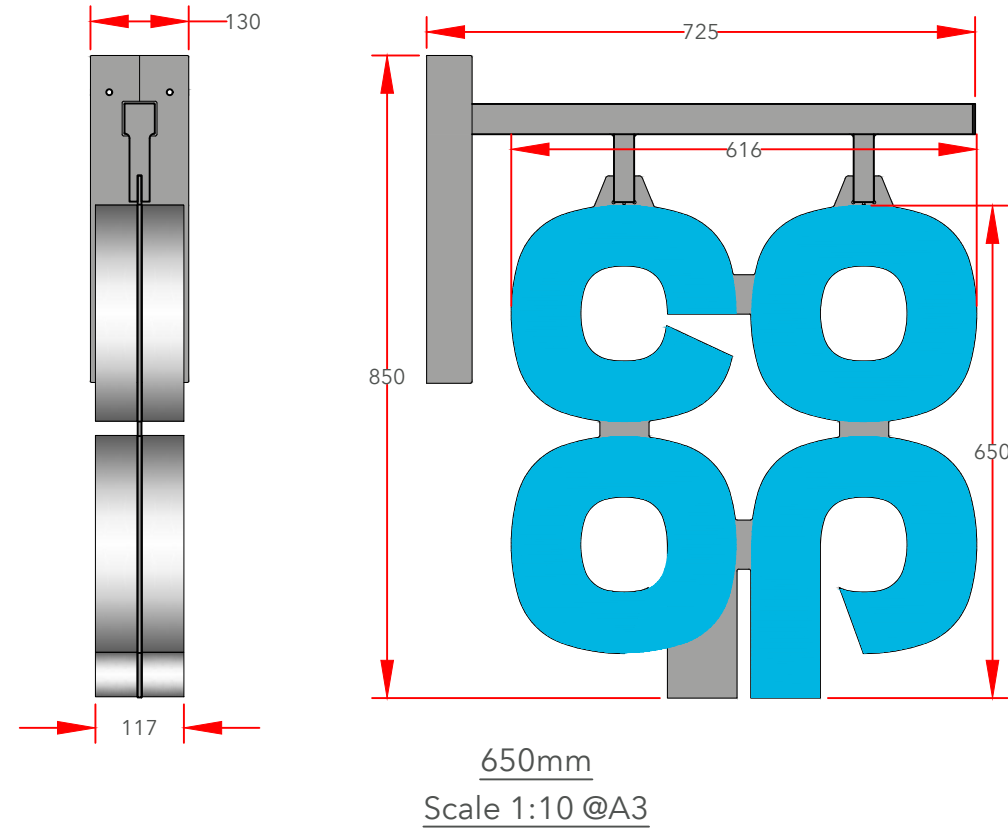

Sign D Specifications:

Projection sign size 650mm Internally Illuminated built up letters on both sides. Individual 3D letters constructed from silver aluminium side returns and Co-op BLUE acrylic faces - faces only to illuminate.


Fully welded 5mm Mild Steel wall mounting plate and support frame. Profile cut logo mounting plate from 5mm Mild Steel, welded to the hanging tubes. All visible steel work to be finished silver to match RAL 9006 60% gloss.

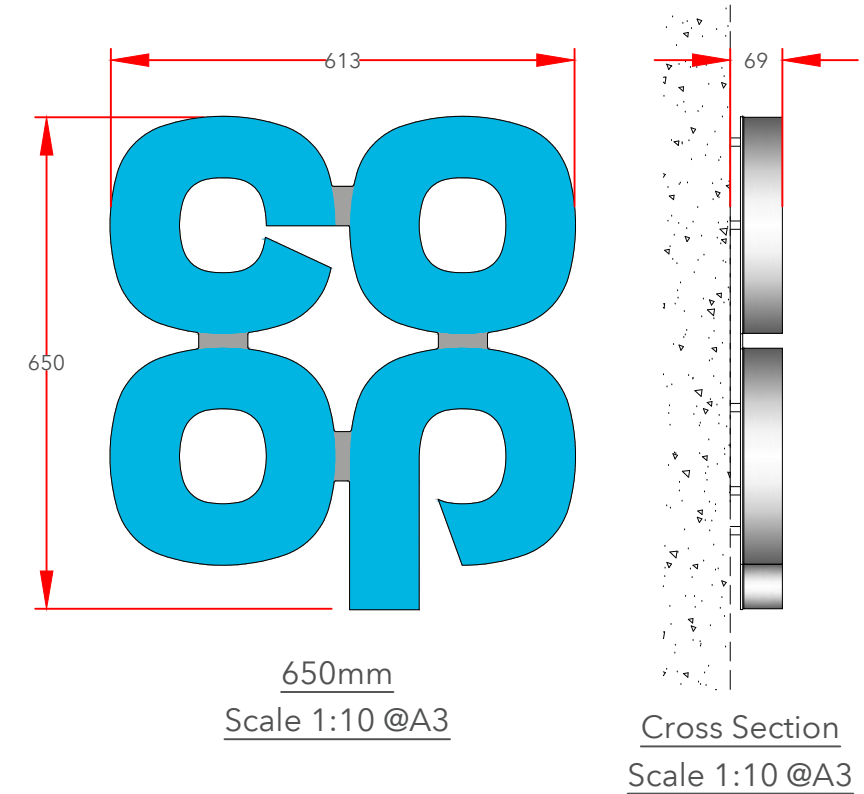

Sign E Specifications:

650mm Single sided built up logo. Steel mounting plate with individual built-up letters. Mounting plate to be 3mm Mild Steel fixed to building substrate with brass locator fixings.

3D built-up letters to have aluminium sides, 50mm deep with 5mm Co-op BLUE acrylic faces. All visible edges, aluminium returns & mounting plate to be finished Silver RAL 9006 60% gloss. Internally illuminated by white LEDs.

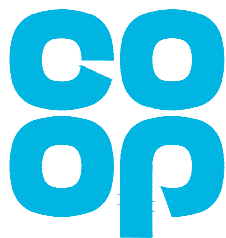

Collections

Store Name: Bognor
Store No: 7264
Futura W.O: 130775
Store Type: Everyday Convenience - Mainstream
Programme: Rollback
CAD reference: P6F7M1 (Unlocked CAD)

Address: 2 Nyetimber Lane
Aldwick
Bognor Regis
West Sussex, PO21 3HG
Revision: Original scheme
Original Scheme: KP

Olympia House
Lockwood Court
Middleton Grove
Leeds
LS11 5TY
United Kingdom

Telephone: 0113 270 5595
Facsimile: 0113 277 1143
E-mail: postbox@futura.ltd.uk

delivering
branded
environments™






Sign F - Scale 1:10

600mm x 600mm parking sign "Goods Delivery", "Keep Clear".
3mm ACM with applied vinyl display & anti-graffitti laminate. 20mm radius corners.
Non-illuminated.

Special sign
for this site

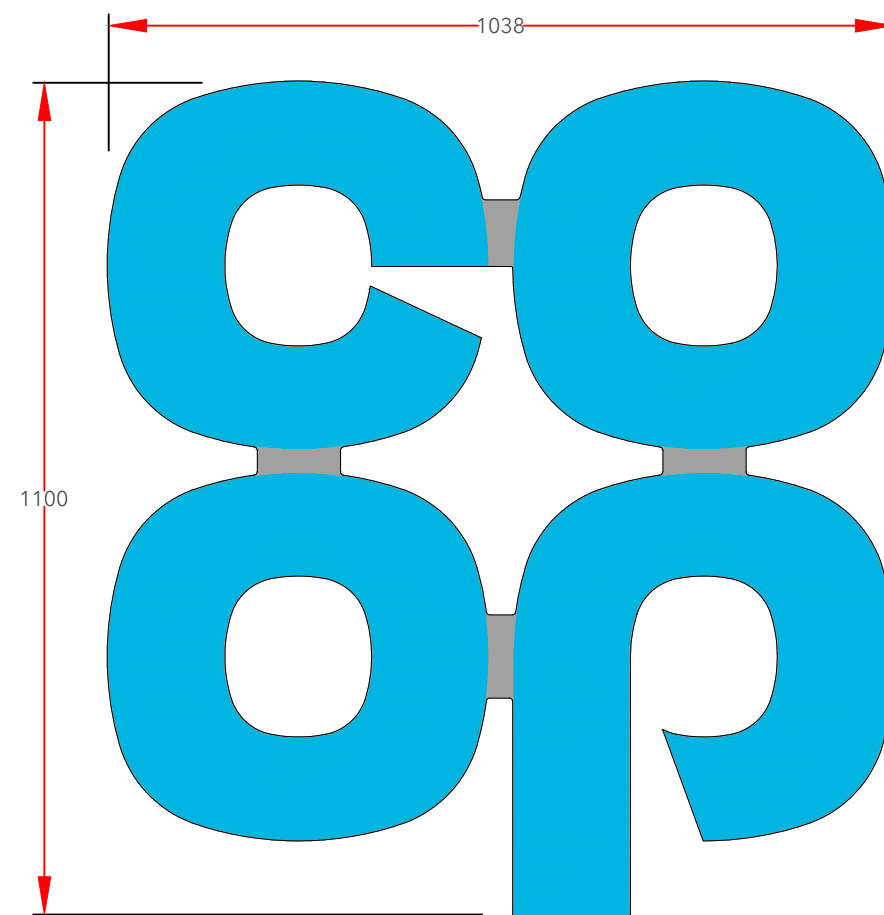


1100mm
Scale 1:10 @A3

Sign G Specifications:

1100mm Single sided built up logo.
Steel mounting plate with individual built-up letters. Mounting plate to be 3mm Mild Steel fixed to building substrate with brass locator fixings.

3D built-up letters to have aluminium sides, 50mm deep with 5mm Co-op BLUE acrylic faces. All visible edges, aluminium returns & mounting plate to be finished Silver RAL 9006 60% gloss. Internally illuminated by white LEDs.

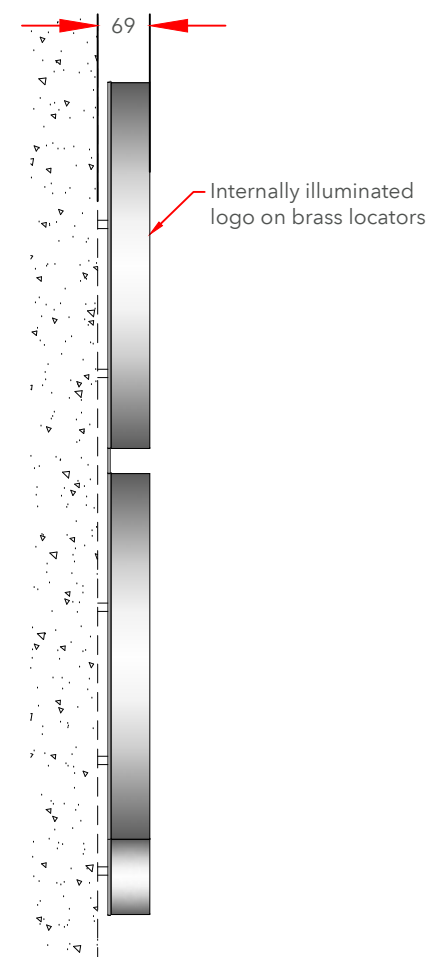

Cross Section
Scale 1:10 @A3



Collections

Store Name: Bognor
Store No: 7264
Futura W.O: 130775
Store Type: Everyday Convenience - Mainstream
Programme: Rollback
CAD reference: P6F7M1 (Unlocked CAD)

Address: 2 Nyetimber Lane
Aldwick
Bognor Regis
West Sussex, PO21 3HG
Revision: Original scheme
Original Scheme: KP

Olympia House
Lockwood Court
Middleton Grove
Leeds
LS11 5TY
United Kingdom

Telephone: 0113 270 5595
Facsimile: 0113 277 1143
E-mail: postbox@futura.ltd.uk


delivering
branded
environments™





Key

Co-op signs
3rd Party signs

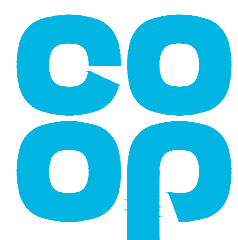

Site plan - Scale 1:500@A3

Store Name: Bognor
Store No: 7264
Futurama W.O: 130775
Store Type: Everyday Convenience - Mainstream
Programme: Rollback
CAD reference: P6F7M1 (Unlocked CAD)

Address: 2 Nyetimber Lane
Aldwick
Bognor Regis
West Sussex, PO21 3HG
Revision: Original scheme
Original Scheme: KP

Olympia House
Lockwood Court
Middleton Grove
Leeds
LS11 5TY
United Kingdom

Telephone: 0113 270 5595
Facsimile: 0113 277 1143
E-mail: postbox@futurama.ltd.uk

delivering
branded
environments™

