
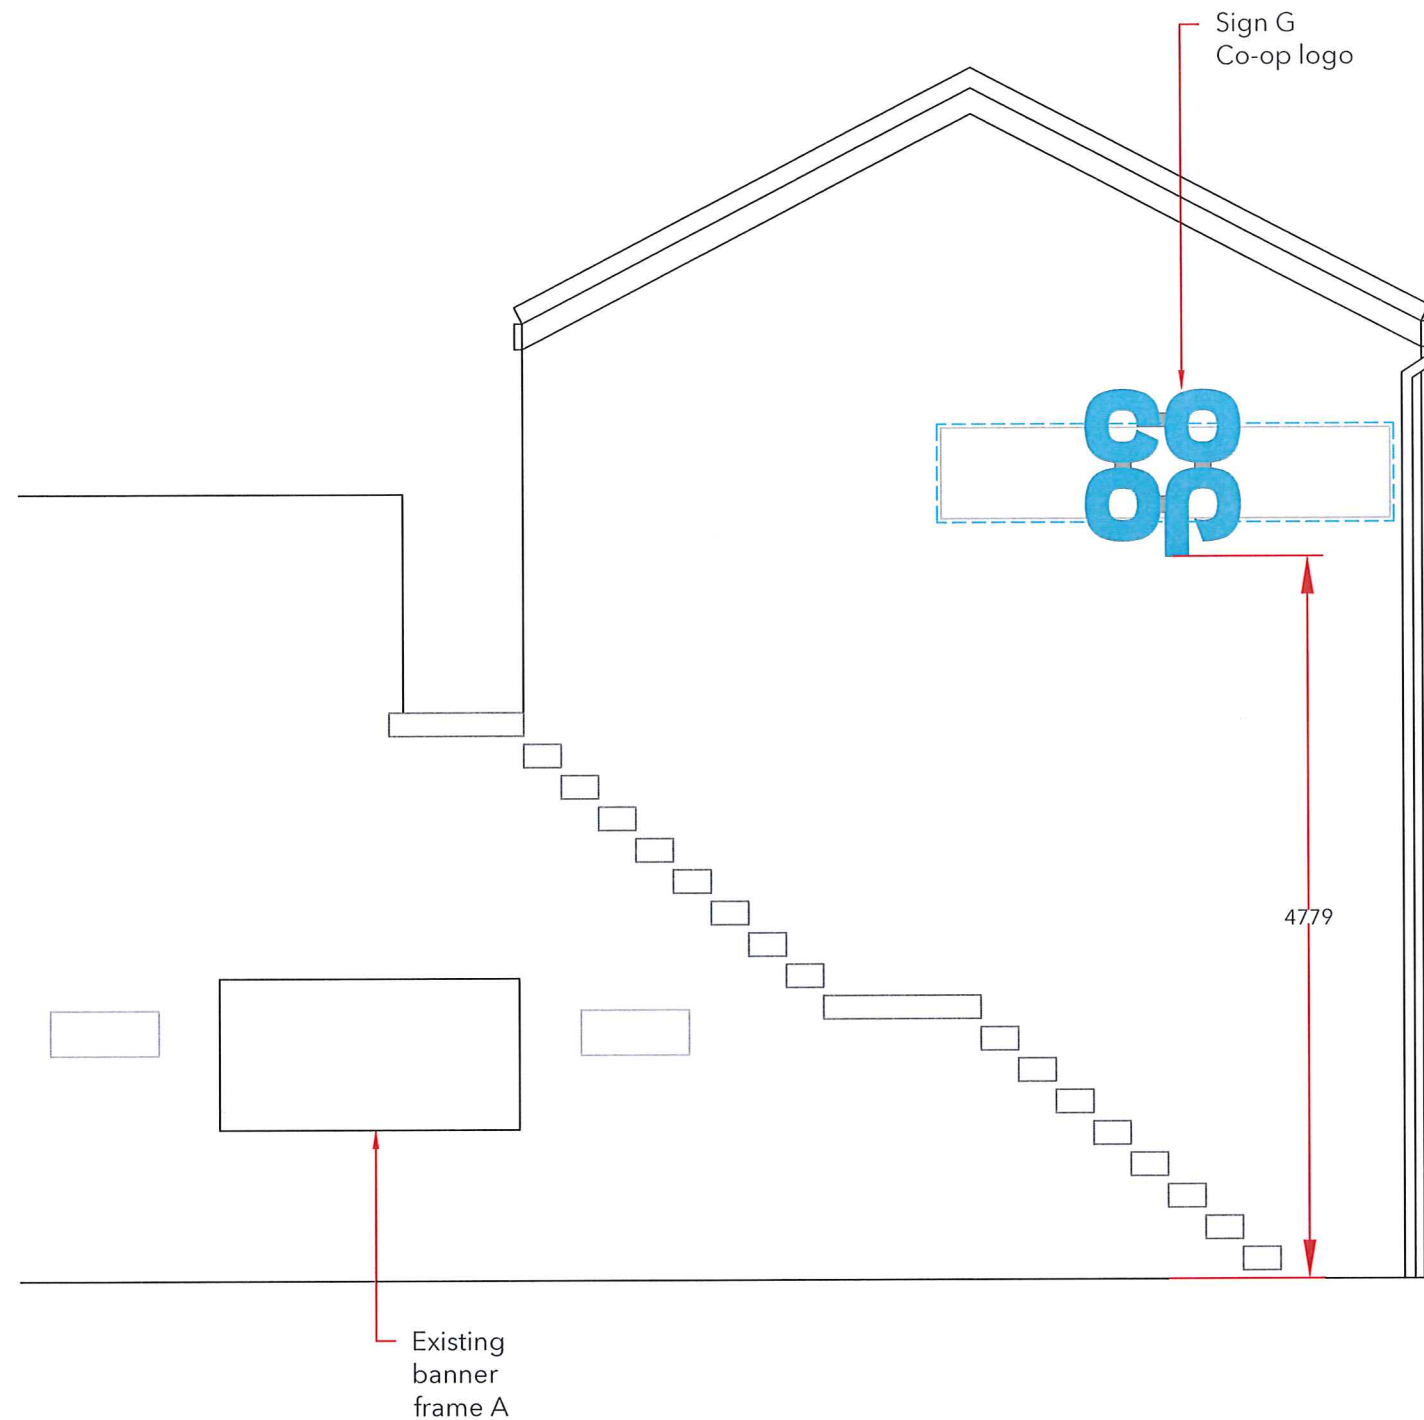


| Contractor Notes           |   |  |
|----------------------------|---|--|
| Painting                   | Store front / eaves fascia / stall riser / rainwater goods / window & door frames to be painted traffic grey. |  |
| Existing Fascias / Letters | To be removed & background made good (See blue dotted line)                                                   |  |
| Illumination               | All illuminated signs to have 5amp switched fused spur located behind sign location                           |  |
| Banner Frames              | To be supplied by main contractor                                                                             |  |

| Installation Notes |                   |  |
|--------------------|-------------------|--|
| Equipment          | Scaffold required |  |

| Production Notes           |           |  |
|----------------------------|-----------|--|
| Suitability for Production | No issues |  |

| Additional Notes         |   |  |
|--------------------------|---|--|
| Non Co-op Car Park signs | Henry Adams Car parking signs are located to either side of the banner frame. These are to be retained unless Co-op advise otherwise. |  |

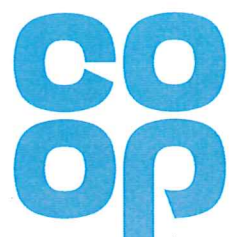

### Proposed Elevation 3, Scale 1:50 @ A3

Store Name: Bognor  
Store No: 7264  
Futurama W.O: 130775  
Store Type: Everyday Convenience - Mainstream  
Programme: Rollback  
CAD reference: P6F7M1 (Unlocked CAD)

Address: 2 Nyetimber Lane  
Aldwick  
Bognor Regis  
West Sussex, PO21 3HG  
Revision: Original scheme  
Original Scheme: KP

Olympia House  
Lockwood Court  
Middleton Grove  
Leeds  
LS11 5TY  
United Kingdom

Telephone: 0113 270 5595  
Facsimile: 0113 277 1143  
E-mail: [postbox@futurama.ltd.uk](mailto:postbox@futurama.ltd.uk)

delivering  
branded  
environments™

