


Contractor Notes		
Painting	Store front / eaves fascia / stall riser / rainwater goods / window & door frames to be painted traffic grey.	
Existing Fascias / Letters	To be removed & background made good (See blue dotted line)	
Illumination	All illuminated signs to have 5amp switched fused spur located behind sign location	
Window Graphics	Novograt to supply window manifestation/graphics proposal	

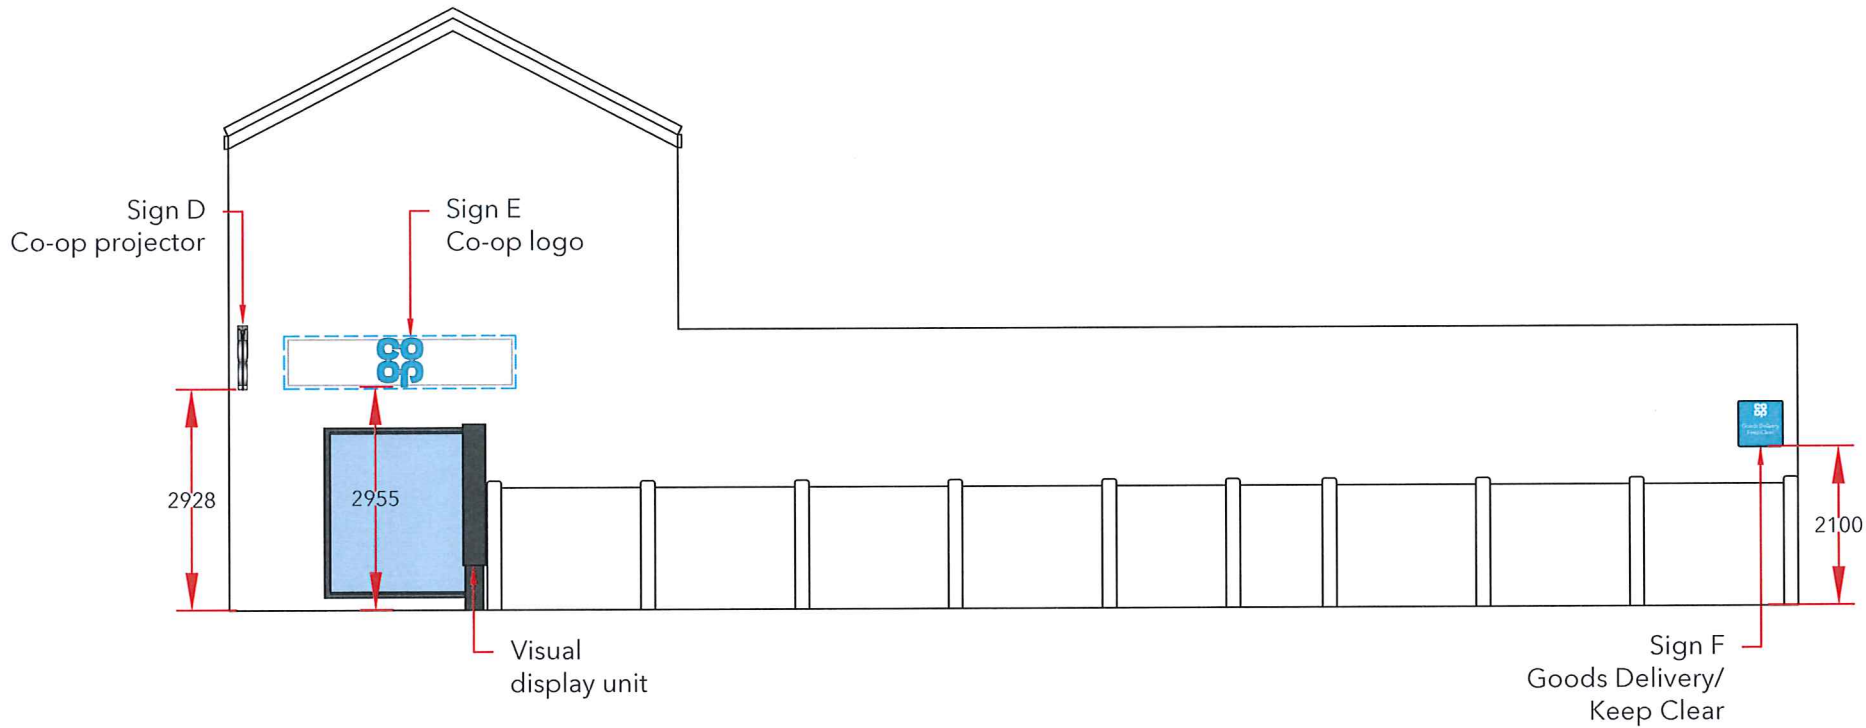

Installation Notes		
Equipment	Scaffold required	

Production Notes		
Suitability for Production	No issues	

Additional Notes		



Proposed Elevation 2, Scale 1:100 @ A3

Store Name: Bognor
Store No: 7264
Futurama W.O: 130775
Store Type: Everyday Convenience - Mainstream
Programme: Rollback
CAD reference: P6F7M1 (Unlocked CAD)

Address: 2 Nyetimber Lane
Aldwick
Bognor Regis
West Sussex, PO21 3HG
Revision: Original scheme
Original Scheme: KP

Olympia House
Lockwood Court
Middleton Grove
Leeds
LS11 5TY
United Kingdom
Telephone: 0113 270 5595
Facsimile: 0113 277 1143
E-mail: postbox@futurama.ltd.uk

