





4 Location Plan
Scale: 1:1250

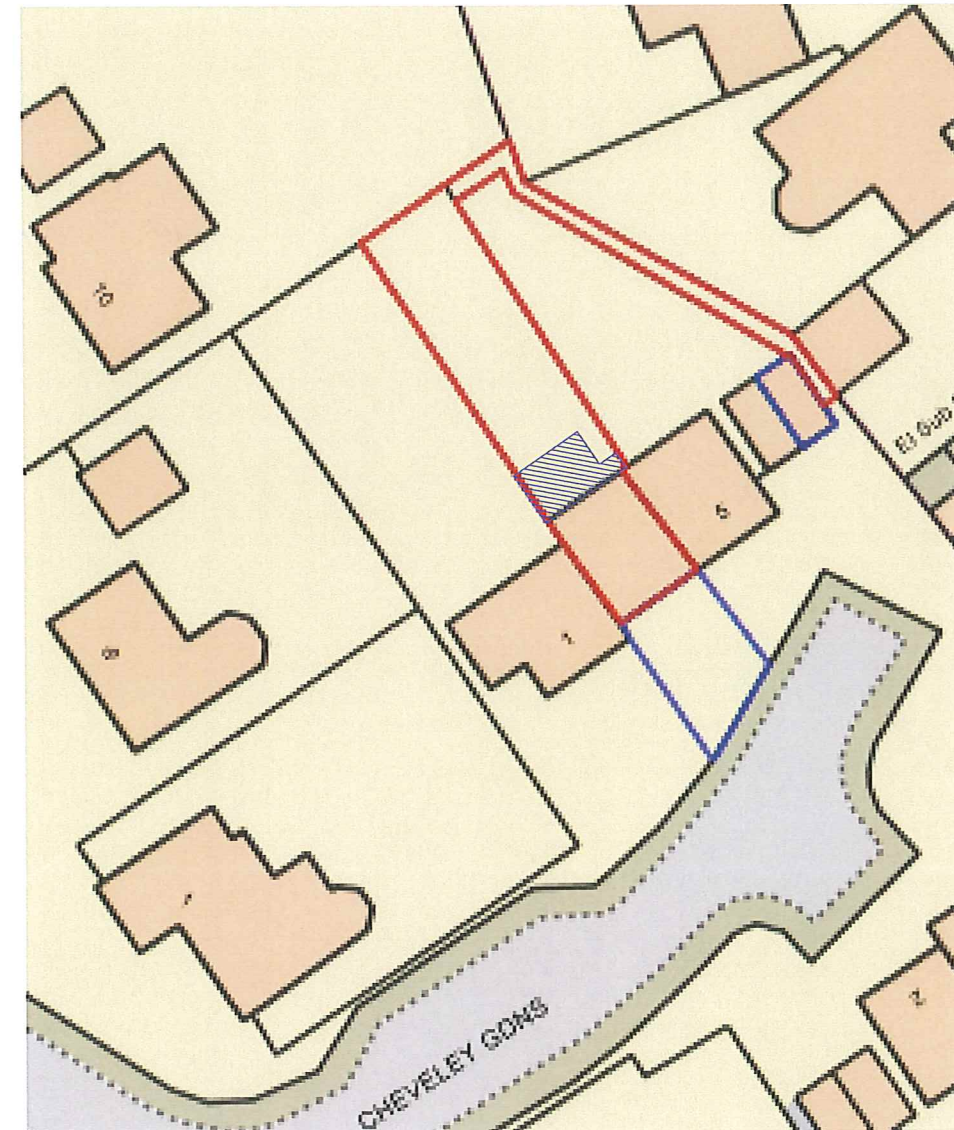

5 Block Plan
Scale: 1:500



 Proposed

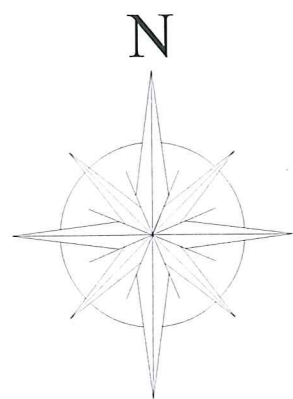

Note: Every effort is made to identify all visible above ground features, however it should be borne in mind that there may be items obscured at the time of survey Datum Details: Grid Datum: Arbitrary Level Datum: Arbitrary All levels refer to DATUM LEVEL (FFL ± 0.000) BASE POINT	LEGEND			Drawing name: EXISTING: LOCATION PLAN / BLOCK PLAN		
	Sill Height	SH	Step	UP190	Date:	Job no:
Opening Height	OH	Staircase / Stairwell	UP	UP	MAY 18	S071-18
Ceiling Height	C	Ceiling Fall	FALL 35°	FALL 35°	Scale:	Surveyed by:
Beam Height	BH	Surface Fall	FALL 4°	FALL 4°	1:500 @ A3	LL
Finished Floor Level	FFL	Roof Fall	FALL 25°	FALL 25°	Checked by:	BB
Rain Water Pipe	RWP	Elevation Height	2.000 m	2.000 m	Project name: 3 Cheveley Gardens Aldwick, Gognor Regis P021 4NF	
Soil Vent Pipe	SVP	DATUM LEVEL	-450	-450		
Cover Level	CL					