


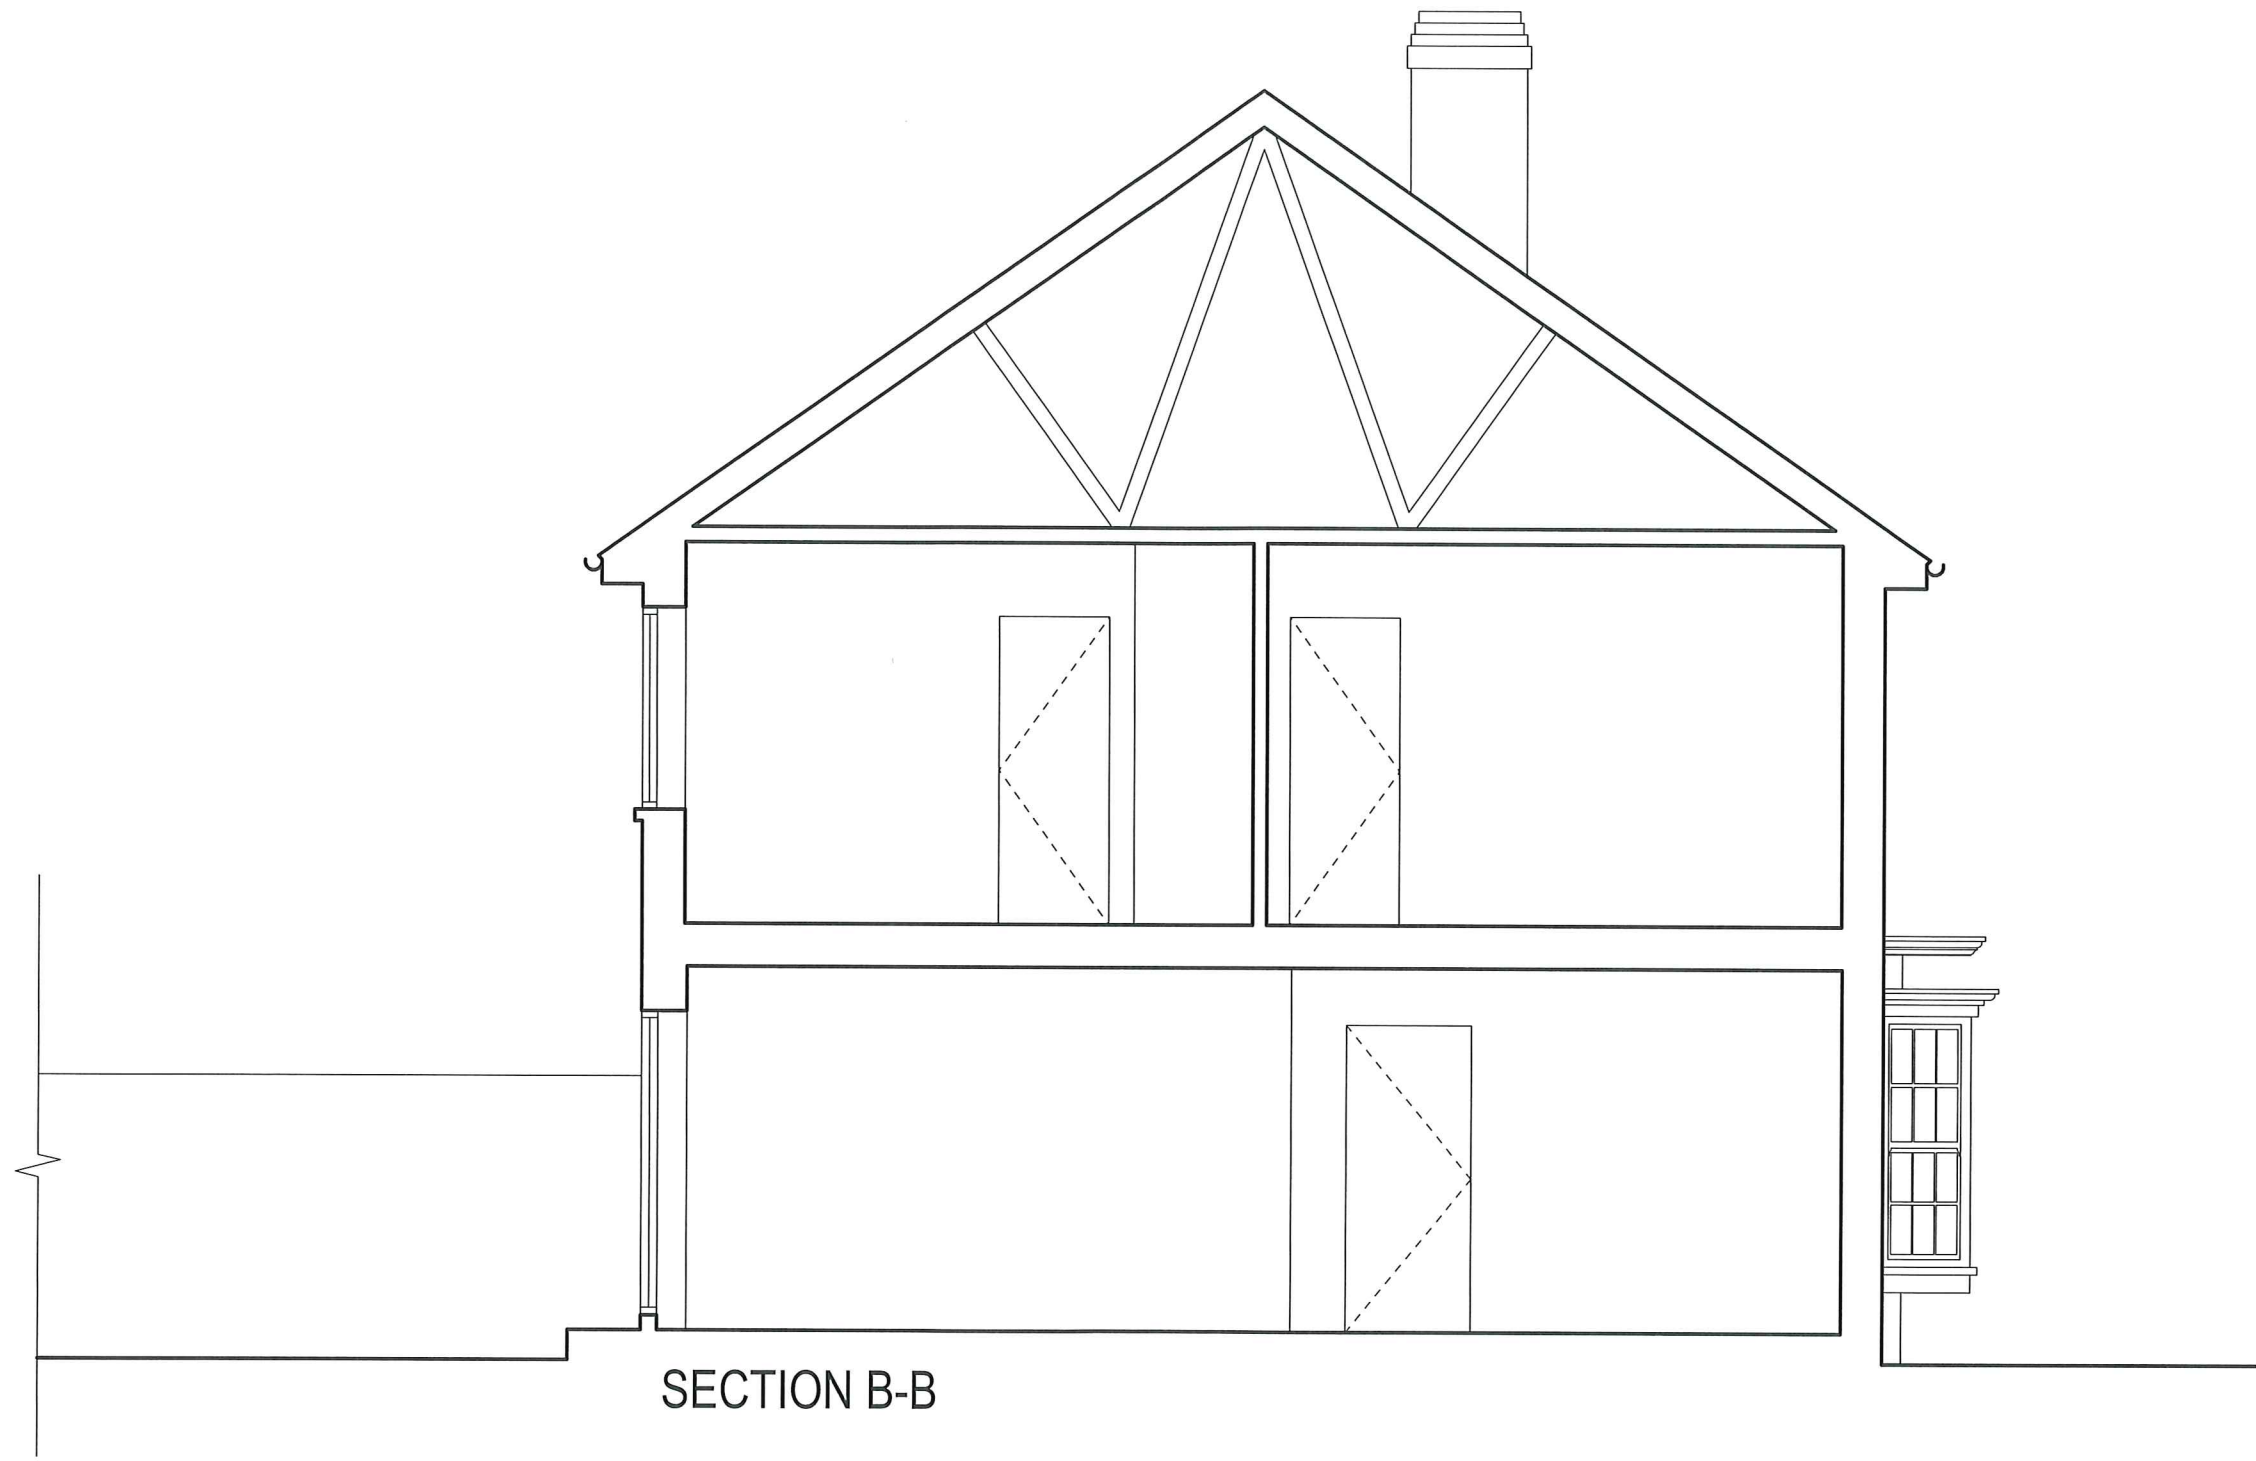

SECTION B-B



Note: Every effort is made to identify all visible above ground features, however it should be borne in mind that there may be items obscured at the time of survey Datum Details: Grid Datum: Arbitrary Level Datum: Arbitrary All levels refer to DATUM LEVEL (FFL ± 0.000) BASE POINT	LEGEND <table><tr><td>Sill Height</td><td>SH</td><td>Step</td><td>UP190</td></tr><tr><td>Opening Height</td><td>OH</td><td>Staircase / Stairwell</td><td>UP</td></tr><tr><td>Ceiling Height</td><td>C</td><td>Ceiling Fall</td><td>FALL 35°</td></tr><tr><td>Beam Height</td><td>BH</td><td>Surface Fall</td><td>FALL 4°</td></tr><tr><td>Finished Floor Level</td><td>FFL</td><td>Roof Fall</td><td>FALL 25°</td></tr><tr><td>Rain Water Pipe</td><td>RWP</td><td>Elevation Height</td><td>2.000 m</td></tr><tr><td>Soil Vent Pipe</td><td>SVP</td><td></td><td></td></tr><tr><td>Cover Level</td><td>CL</td><td>DATUM LEVEL</td><td>-450</td></tr></table>	Sill Height	SH	Step	UP190	Opening Height	OH	Staircase / Stairwell	UP	Ceiling Height	C	Ceiling Fall	FALL 35°	Beam Height	BH	Surface Fall	FALL 4°	Finished Floor Level	FFL	Roof Fall	FALL 25°	Rain Water Pipe	RWP	Elevation Height	2.000 m	Soil Vent Pipe	SVP			Cover Level	CL	DATUM LEVEL	-450	Drawing name: EXISTING: SECTION <table><tr><td>Date: MAY 18</td><td>Job no: S071-18</td><td>Drawing no: EX05-A3</td></tr><tr><td>Scale: 1:50 @ A1</td><td>Surveyed by: LL</td><td>Checked by: BB</td></tr></table> Project name: 3 Cheveley Gardens Aldwick, Gognor Regis P021 4NF			Date: MAY 18	Job no: S071-18	Drawing no: EX05-A3	Scale: 1:50 @ A1	Surveyed by: LL	Checked by: BB
		Sill Height	SH	Step	UP190																																					
Opening Height	OH	Staircase / Stairwell	UP																																							
Ceiling Height	C	Ceiling Fall	FALL 35°																																							
Beam Height	BH	Surface Fall	FALL 4°																																							
Finished Floor Level	FFL	Roof Fall	FALL 25°																																							
Rain Water Pipe	RWP	Elevation Height	2.000 m																																							
Soil Vent Pipe	SVP	
Cover Level	CL	DATUM LEVEL	-450																																							
Date: MAY 18	Job no: S071-18	Drawing no: EX05-A3	
Scale: 1:50 @ A1	Surveyed by: LL	Checked by: BB	
GeoTop Surveys & Civil Engineering Solutions 14 Woodbury Gardens London SE12 0ED Tel: 020 3624 3574 078 4654 4508 www.geotop.co.uk	