



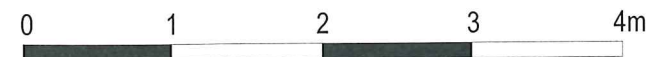

SECTION B-B - PROPOSED

■ PROPOSED
■ TO BE DEMOLISHED

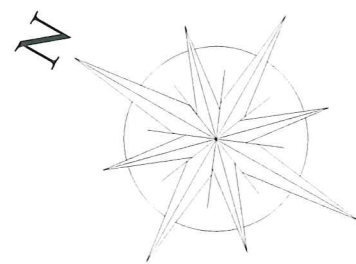

BASE POINT	Note: Every effort is made to identify all visible above ground features, however it should be borne in mind that there may be items obscured at the time of survey	LEGEND	SH	Step	UP190	Drawing name: PROPOSED: SECTION		
		Opening Height	OH	Staircase / Stairwell	UP	Date: MAY 18	Job no: S071-18	Drawing no: P03-A3
	Datum Details: Grid Datum: Arbitrary Level Datum: Arbitrary All levels refer to DATUM LEVEL (FFL ±0.000)	Ceiling Height	C	Ceiling Fall	FALL 35°	Scale: 1:50 @ A1	Surveyed by: LL	Checked by: BB
		Beam Height	BH	Surface Fall	FALL 4°	Project name: 3 Cheveley Gardens Aldwick, Gognor Regis P021 4NF		
		Finished Floor Level	FFL	Roof Fall	FALL 25°			
		Rain Water Pipe	RWP	Elevation Height	2.000 m			
		Soil Vent Pipe	SVP					
		Cover Level	CL	DATUM LEVEL	-450			

Surveys & Civil Engineering Solutions

14 Woodbury Gardens
London
SE12 0ED

Tel: 020 3624 3574
078 4654 4508
www.geotop.co.uk