



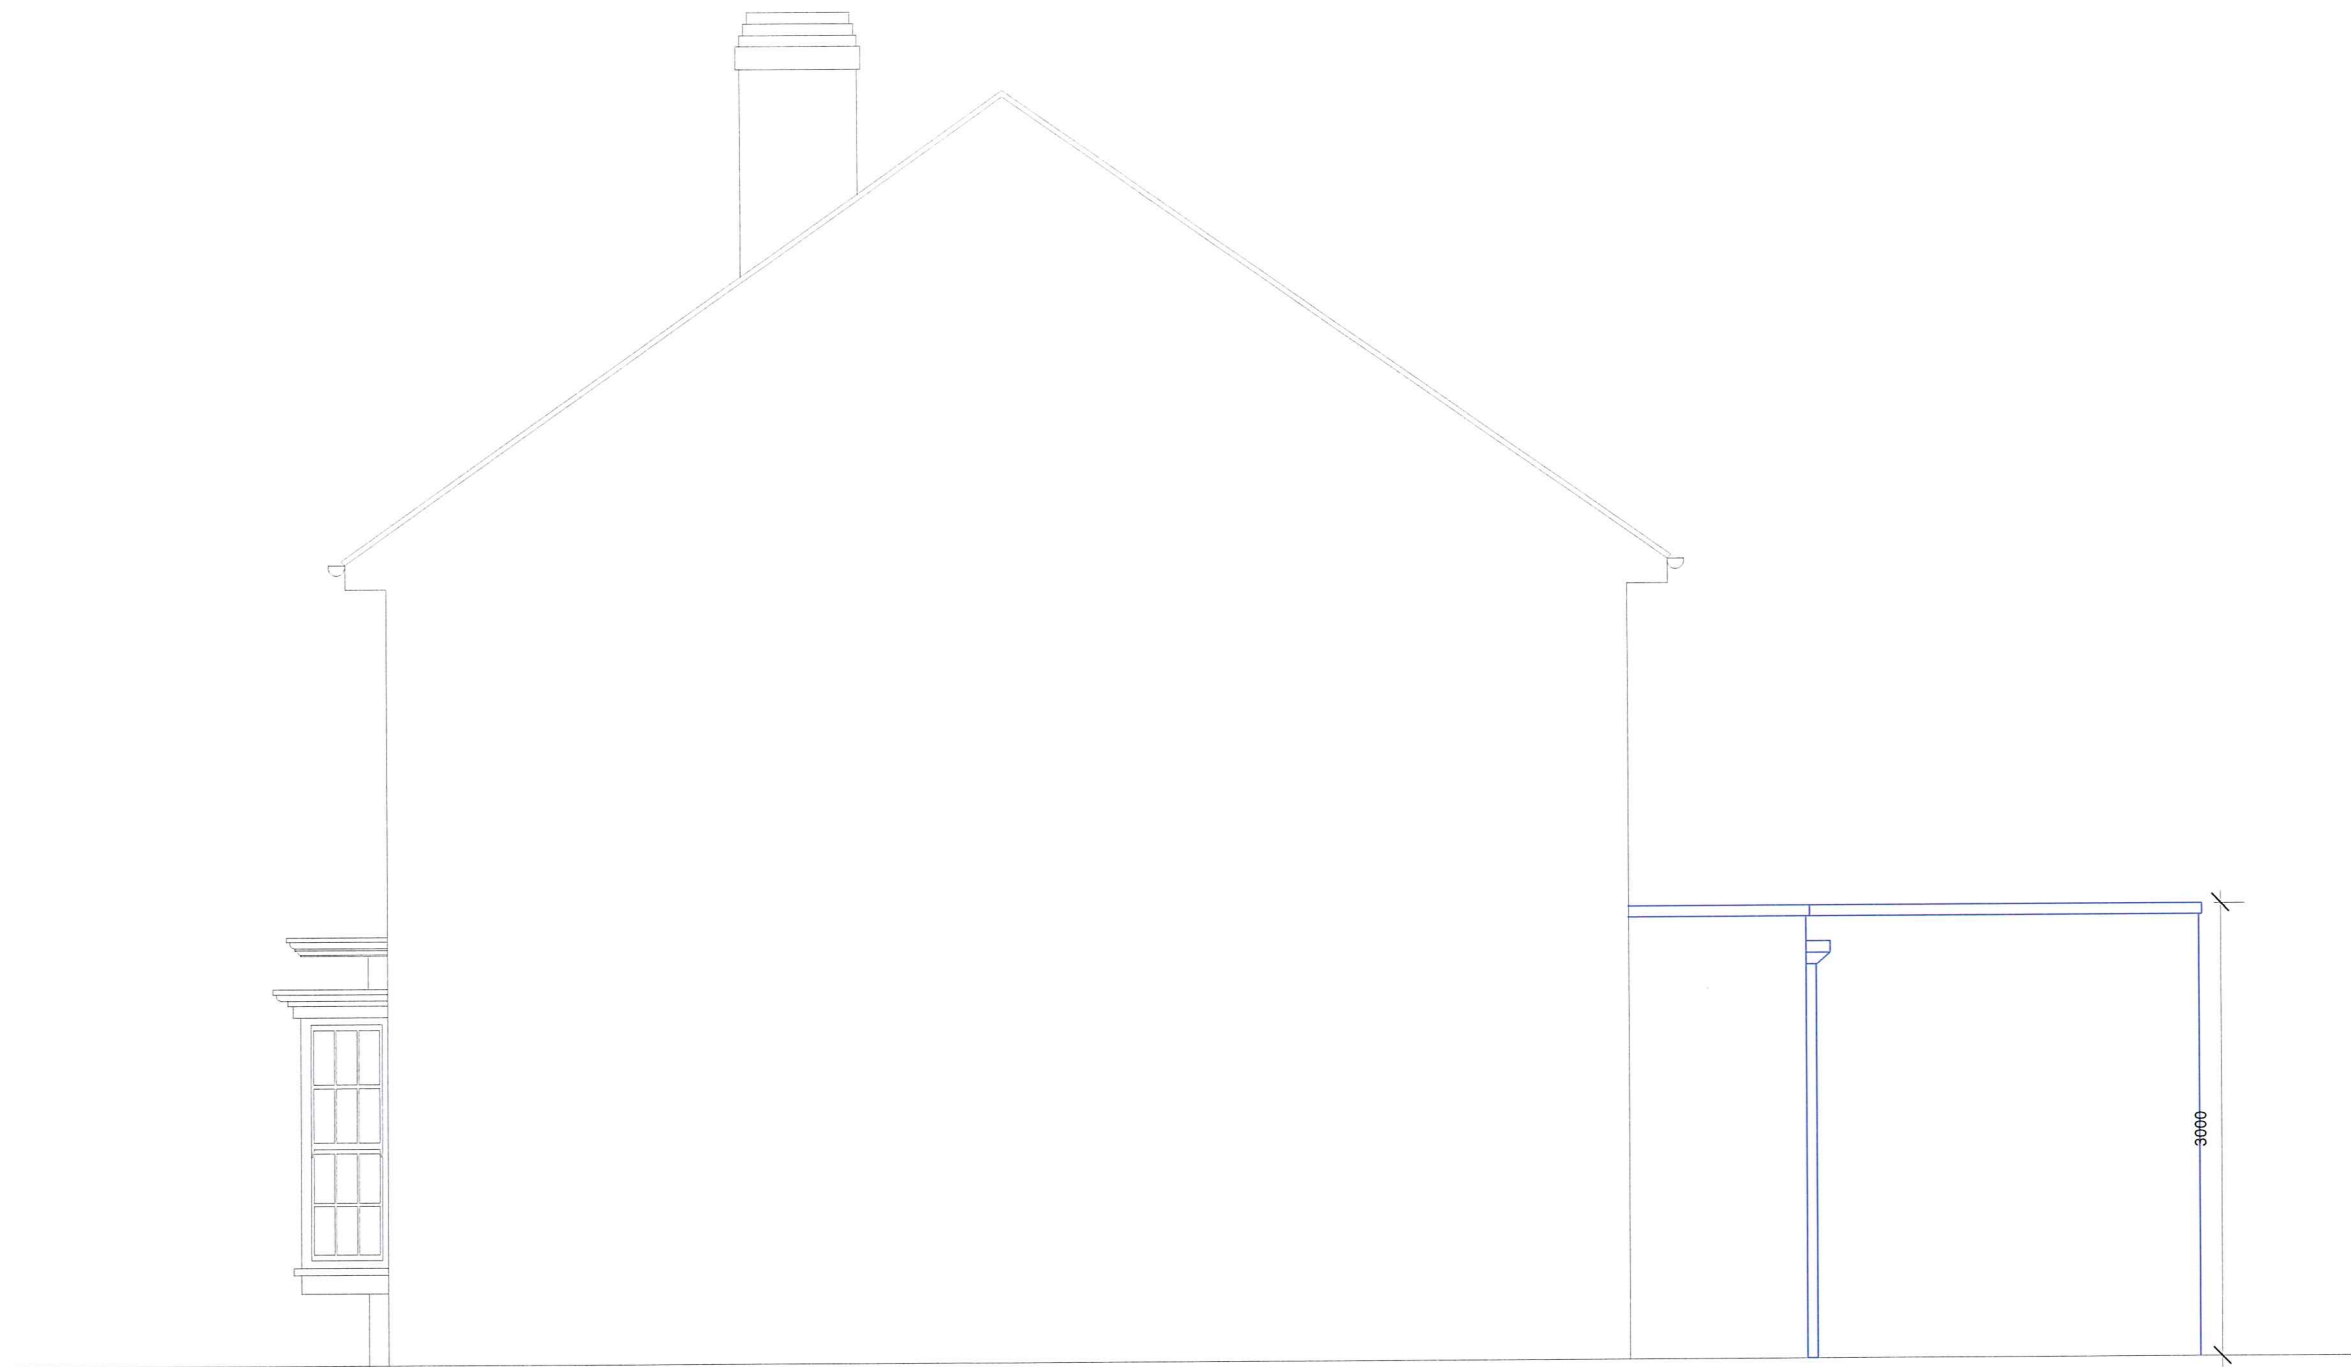

Proposed Left Side Elevation

■ PROPOSED
TO BE DEMOLISHED

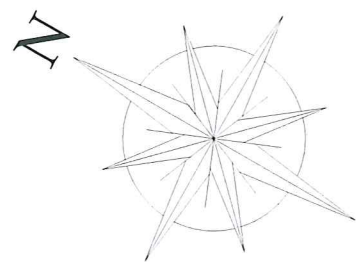

 BASE POINT	Note: Every effort is made to identify all visible above ground features, however it should be borne in mind that there may be items obscured at the time of survey		LEGEND		Drawing name: PROPOSED: RIGHT SIDE ELEVATION			 Surveys & Civil Engineering Solutions 14 Woodbury Gardens London SE12 0ED Tel: 020 3624 3574 078 4654 4508 www.geotop.co.uk
	Datum Details: Grid Datum: Arbitrary Level Datum: Arbitrary All levels refer to DATUM LEVEL (FFL ±0.000)		Sill Height	SH Step UP190	Date:	Job no:	Drawing no:	
			Opening Height	OH Staircase / Stairwell UP	MAY 18	S071-18	P06-A3	
			Ceiling Height	C Ceiling Fall FALL 35°	Scale:	Surveyed by:	Checked by:	
			Beam Height	BH Surface Fall FALL 4°	1:50 @ A1	LL	BB	
			Finished Floor Level	FFL Roof Fall FALL 25°	Project name:			
			Rain Water Pipe	RWP Elevation Height 2.000 m	3 Cheveley Gardens			
			Soil Vent Pipe	SVP	Aldwick, Gognor Regis			
			Cover Level	CL DATUM LEVEL -450	P021 4NF			