


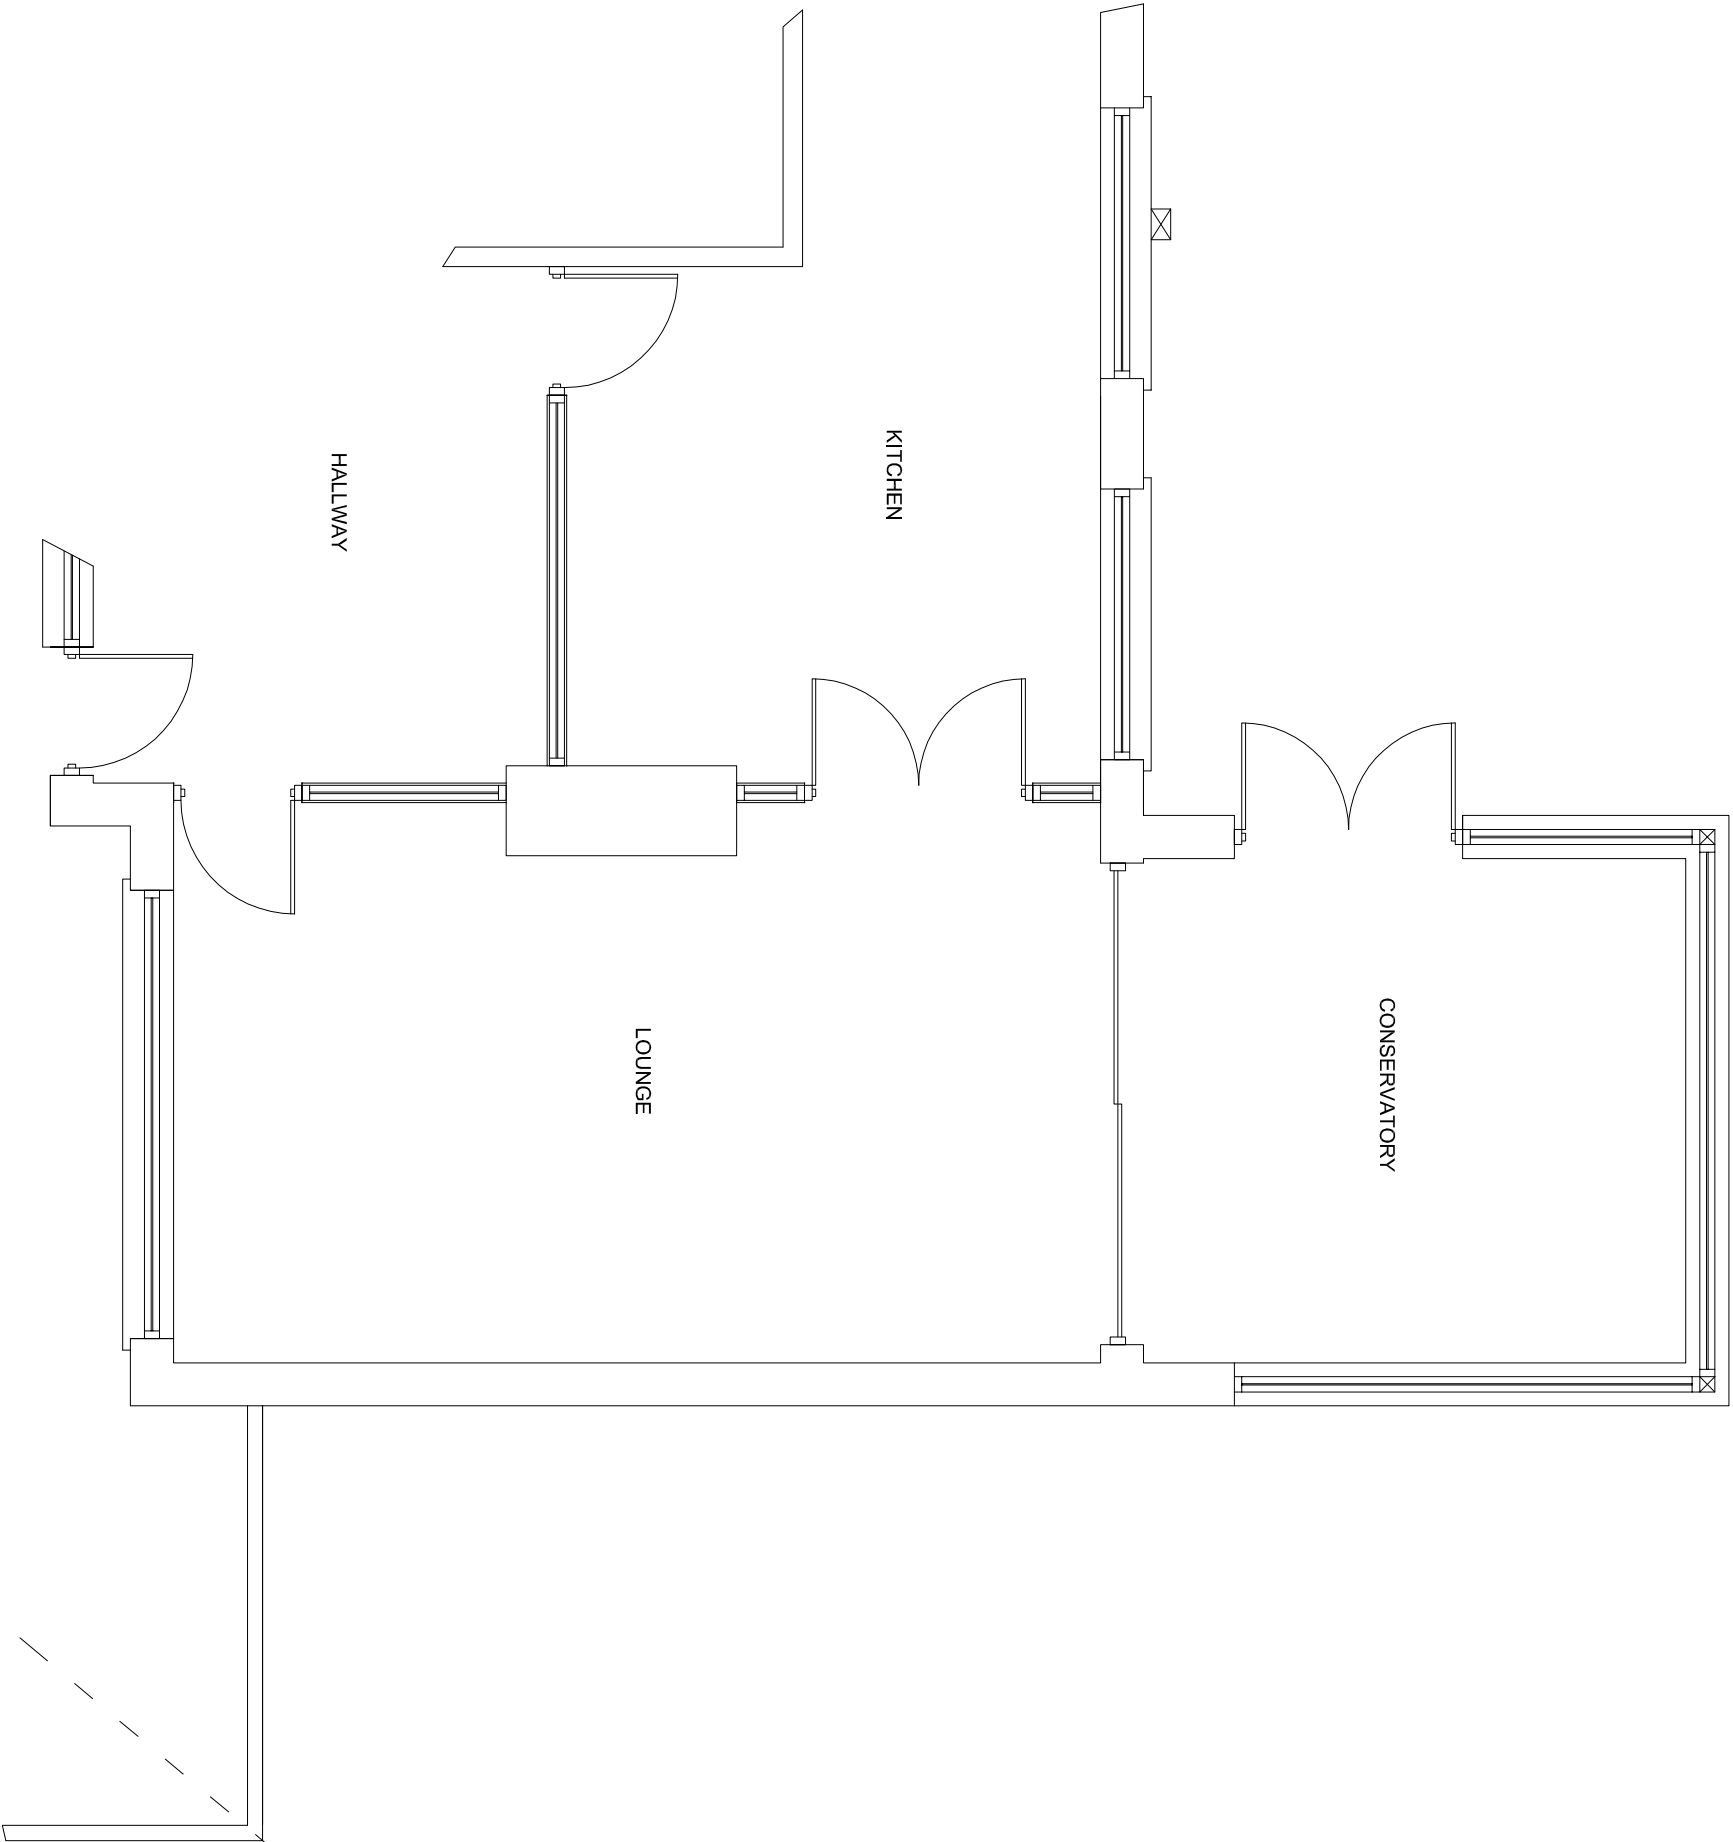

KITCHEN


CONSERVATORY

LOUNGE

HALLWAY

Position of boundary - to be determined by contractor prior to commencement.

EXISTING GROUND FLOOR PLAN

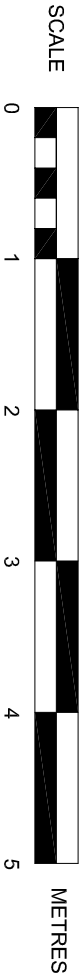

SUSSEX BUILDING CONSULTANCY LIMITED

14 SINGLETON CLOSE, PAGHAM,
BOGNOR REGIS, WEST SUSSEX.

SCALE - 1/50 REV - DATE - 26/07/2011

LABC
partner
3 NORTHCOTE ROAD
BOGNOR REGIS
PO21 5LZ
TEL/FAX - (01243) 861379