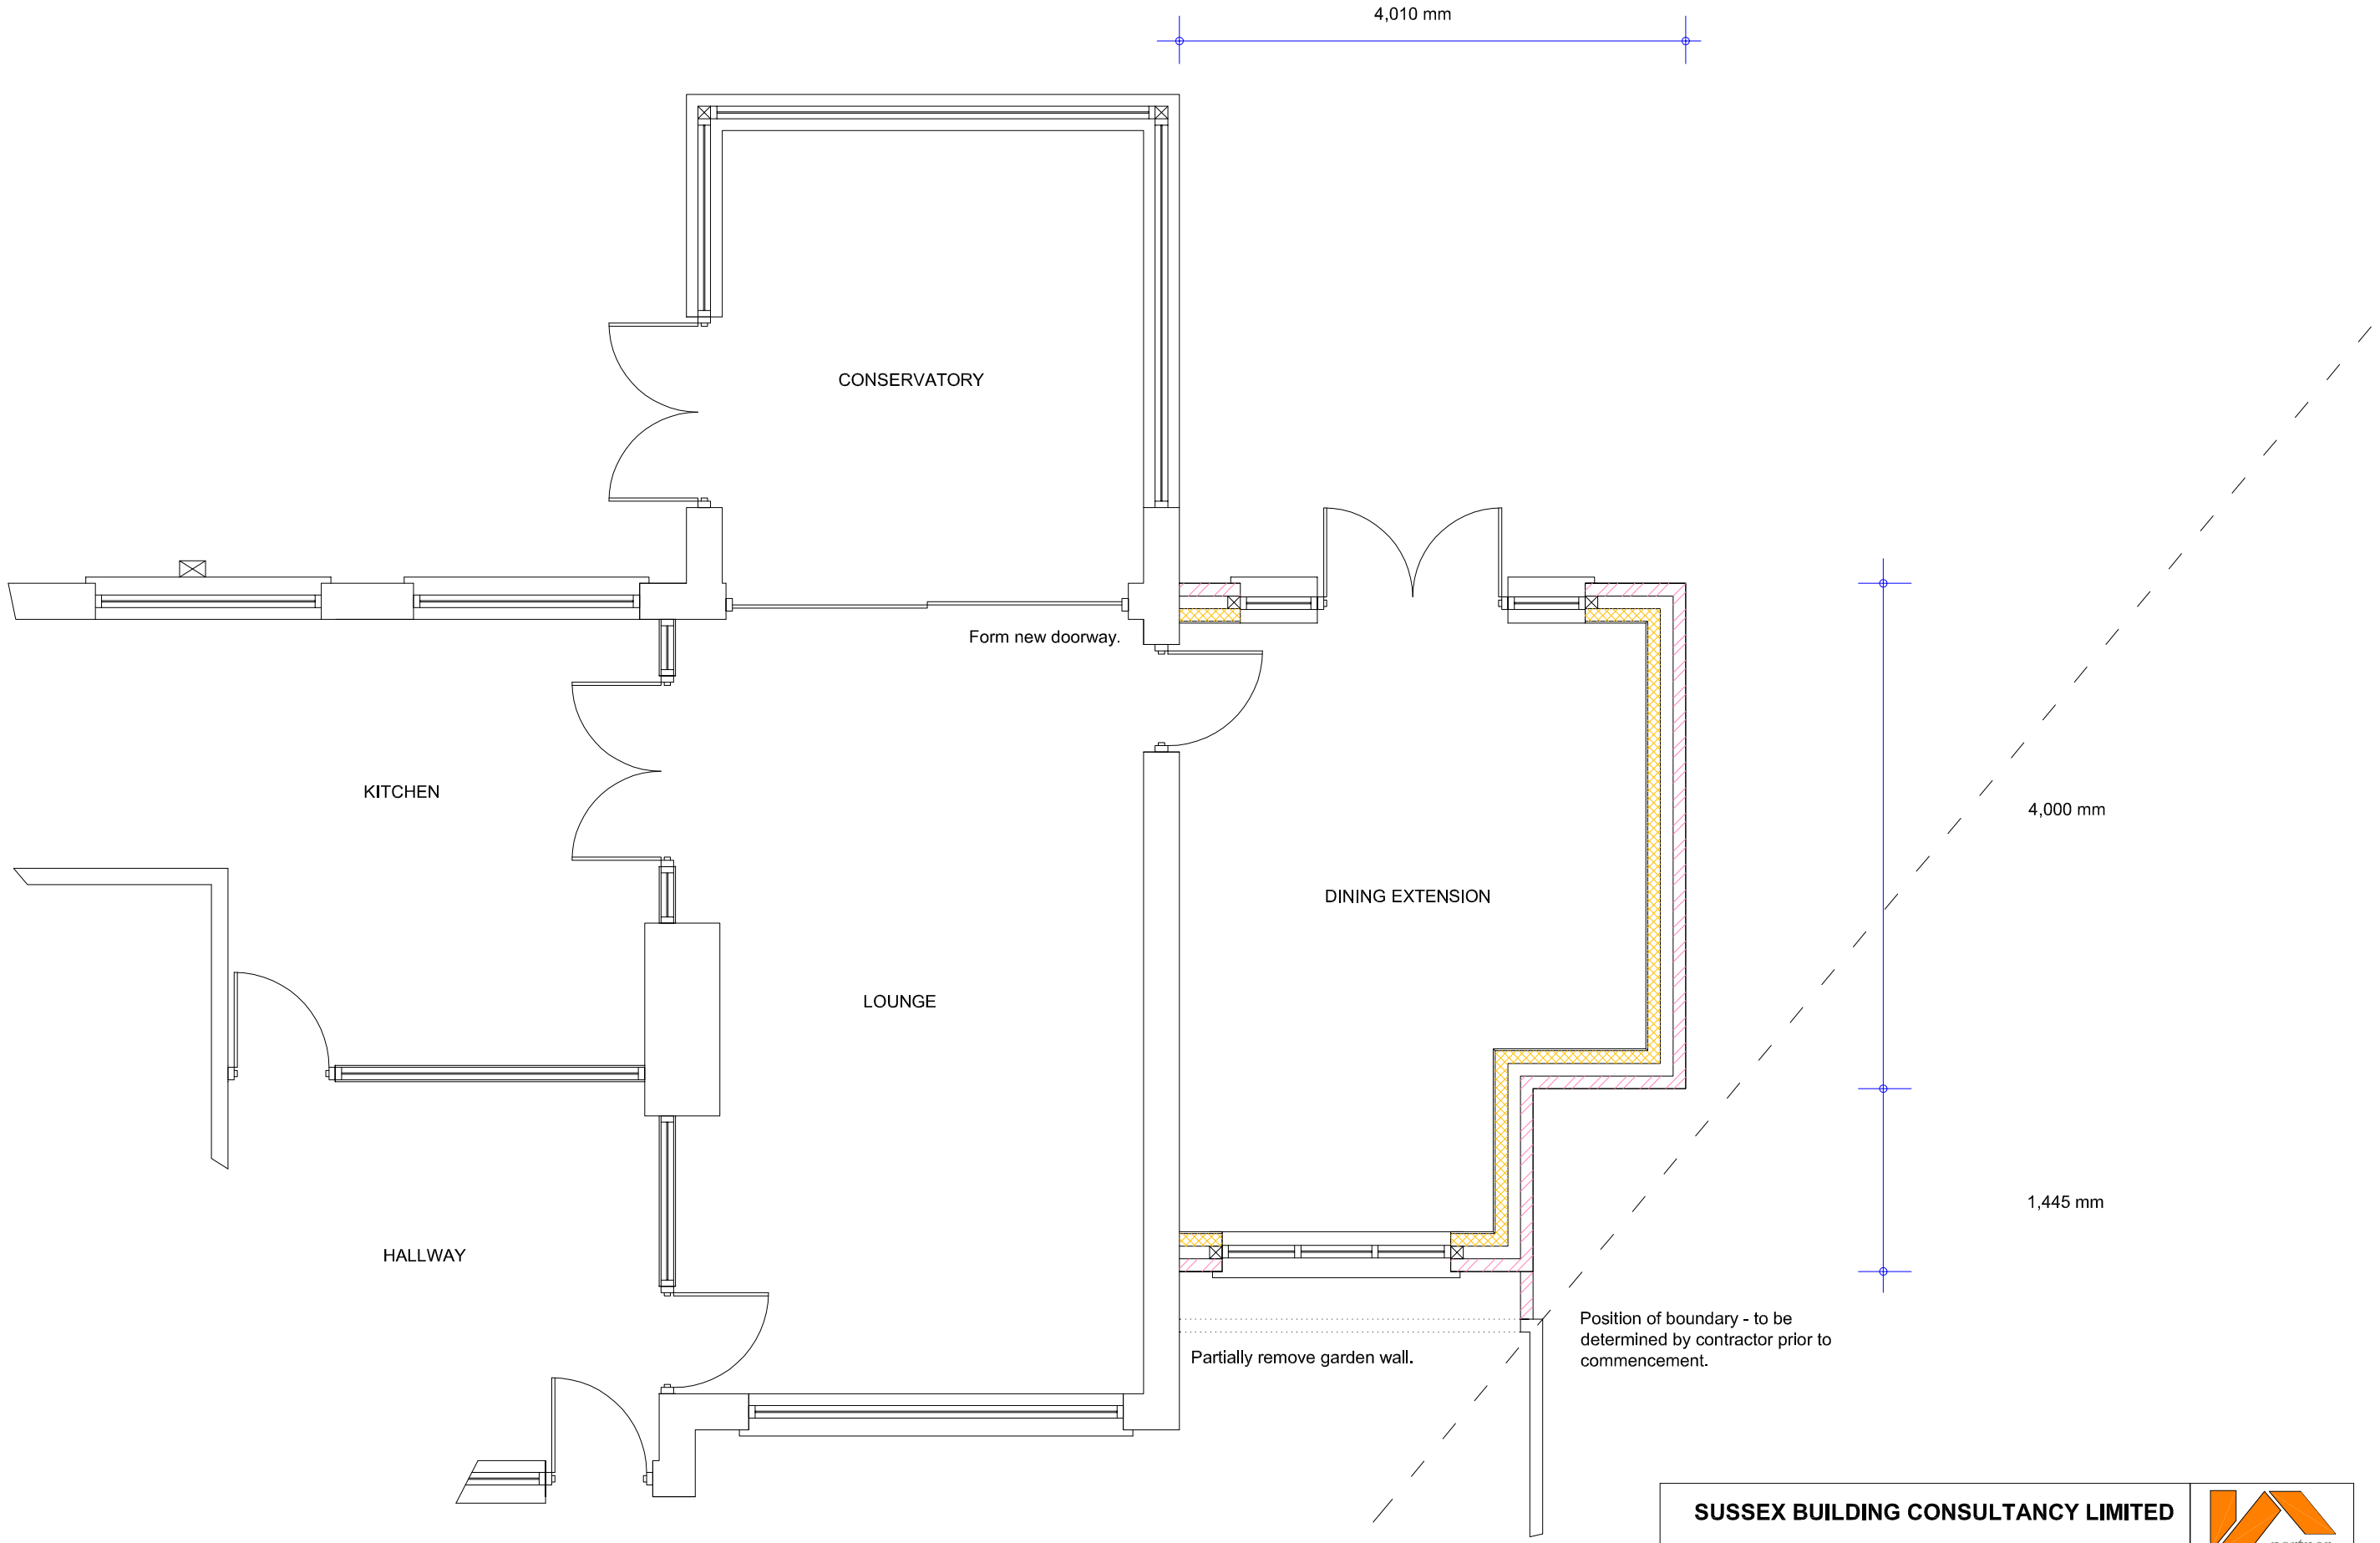



# PROPOSED GROUND FLOOR PLAN

SCALE 0 1 2 3 4 5 METRES

**SUSSEX BUILDING CONSULTANCY LIMITED**

14 SINGLETON CLOSE, PAGHAM,
BOGNOR REGIS, WEST SUSSEX.

SCALE - 1/50 REV - DATE - 26/07/2011

partner LABC
3 NORTHCOTE ROAD
BOGNOR REGIS
PO21 5LZ
TEL/FAX - (01243) 861379

ARUN DISTRICT COUNCIL AW/182/11/