


Proposed Conversion of Existing Garage and Extension to Create Annexe Accommodation
 14 Bradlond Close, Aldwick, Bognor Regis, PO21 2RQ

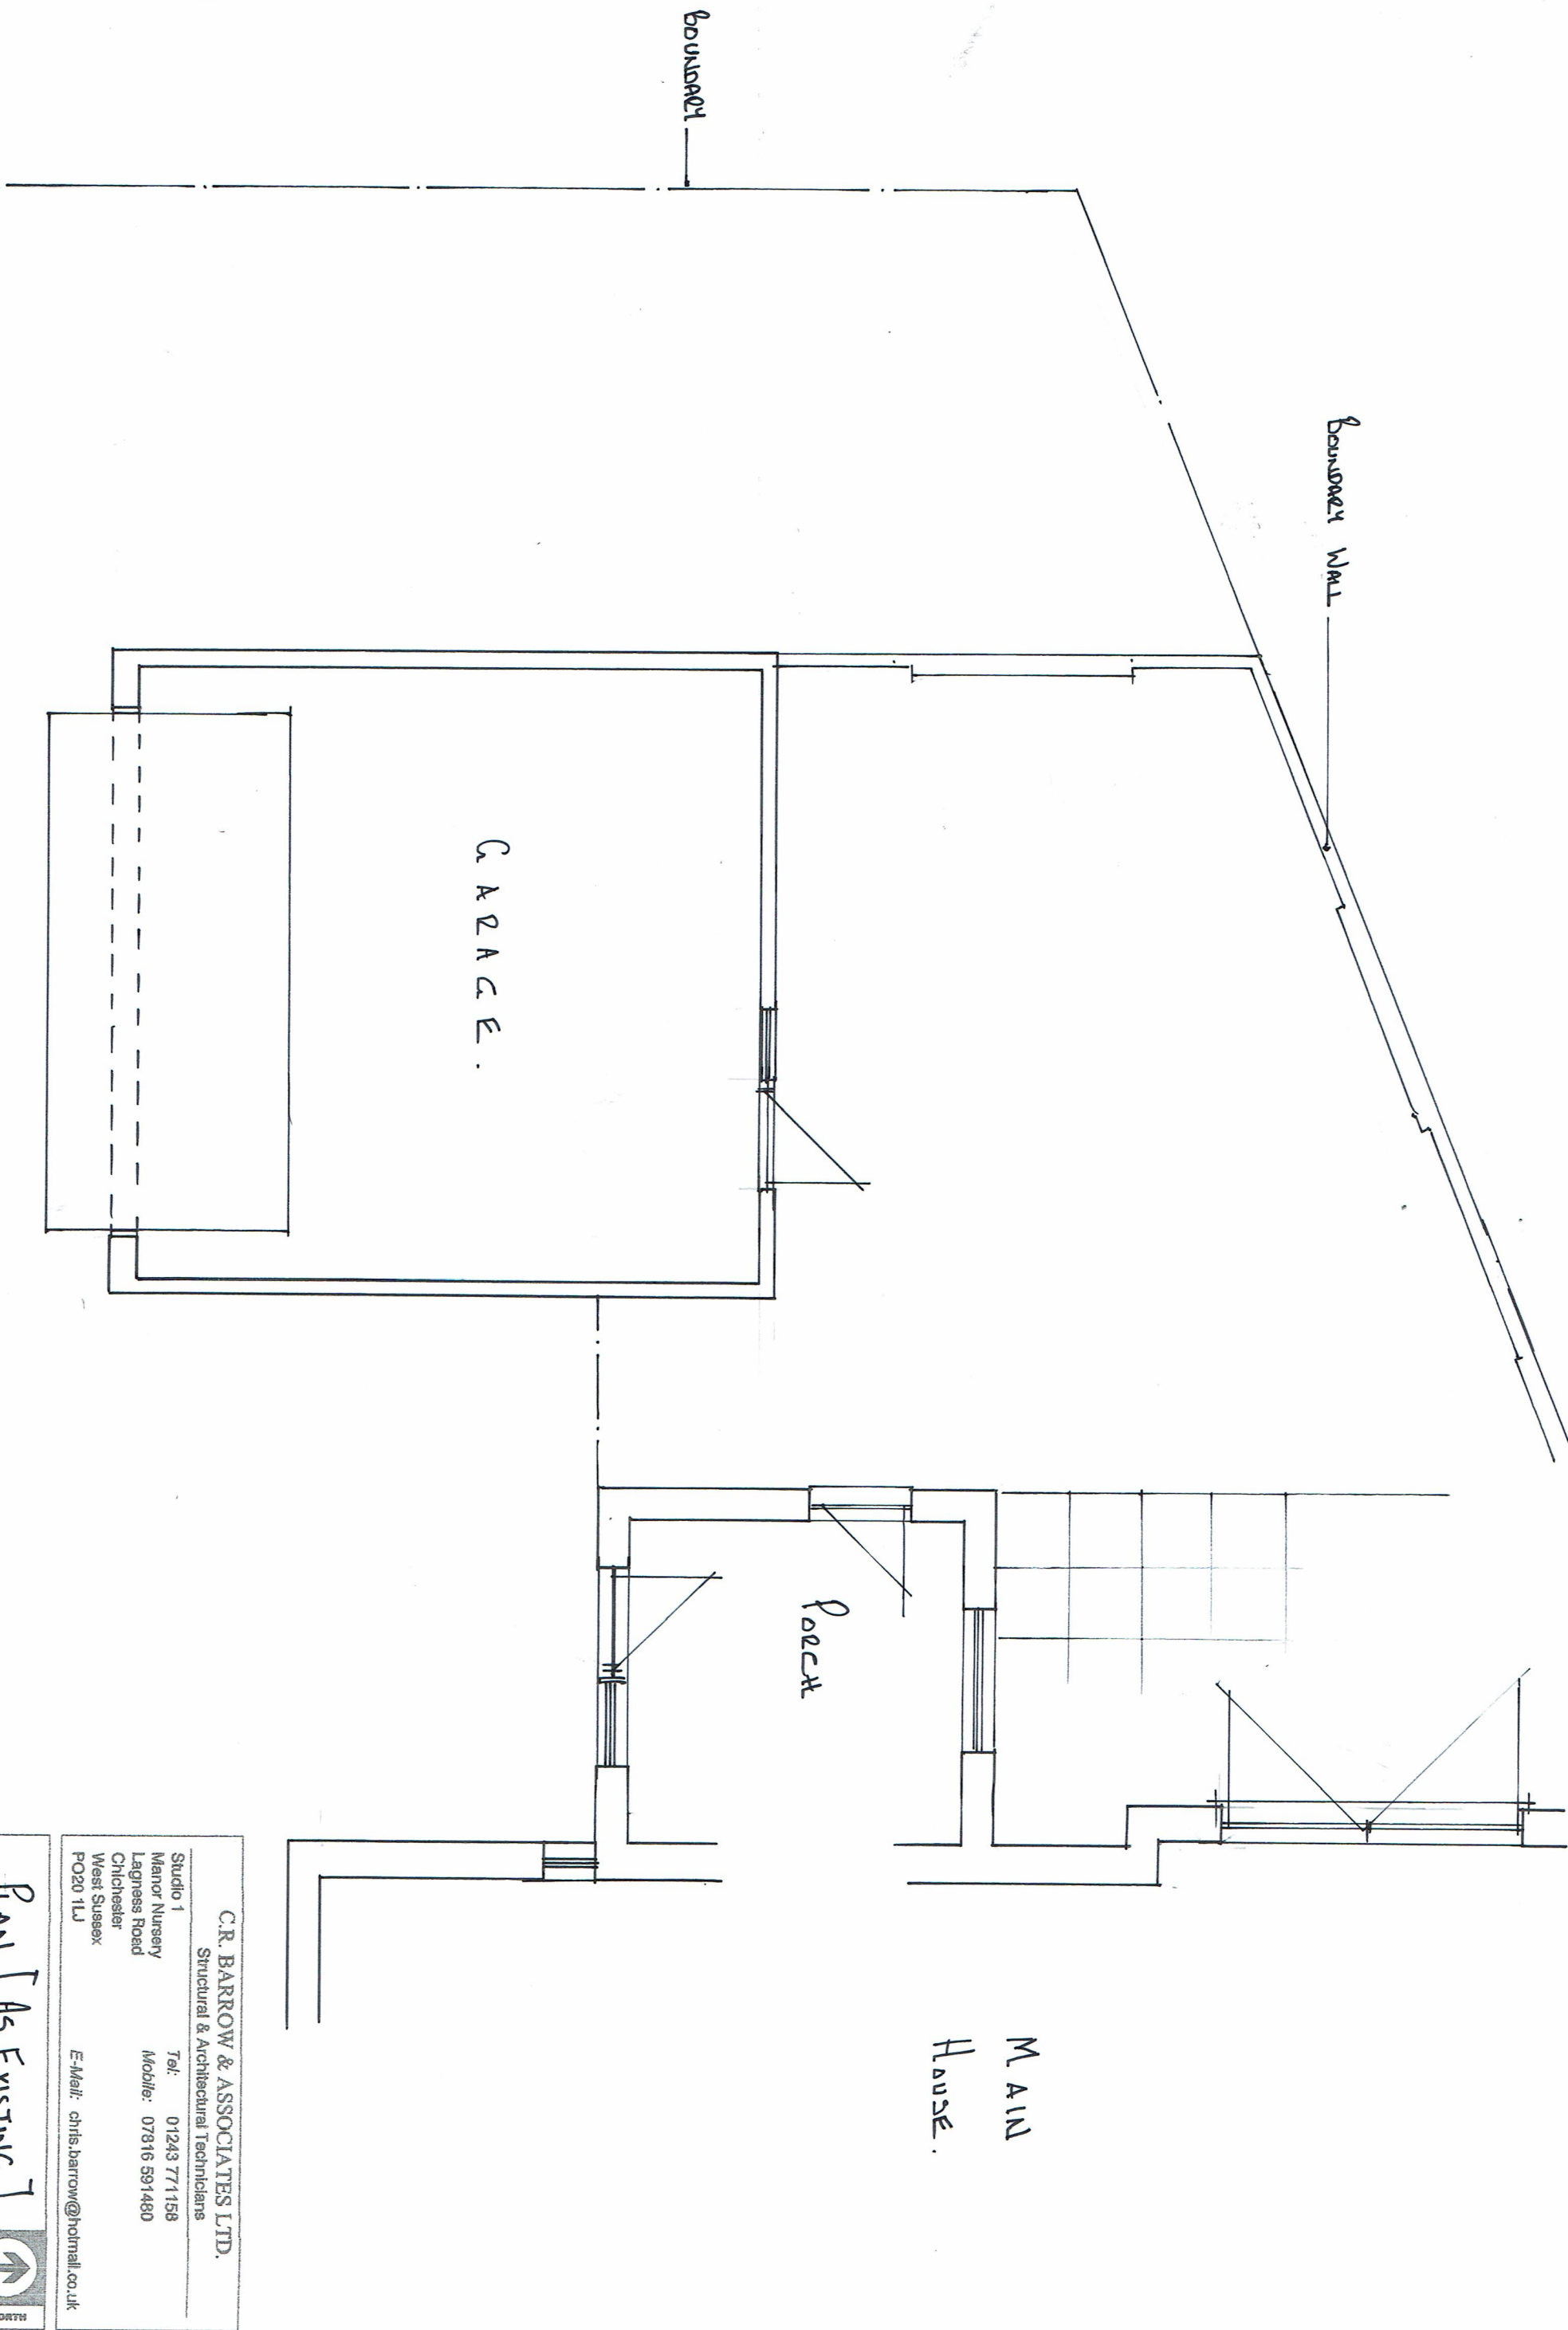

C.R. BARROW & ASSOCIATES LTD.
Structural & Architectural Technicians

Studio 1
Manor Nursery
Lagness Road
Chichester
West Sussex
PO20 1LJ

Tel: 01243 771158
Mobile: 07816 591480
E-Mail: chris.barrow@hotmail.co.uk

PLAN. [As Existing.]

Scale

1:50

Date

APR. 15

Drawing Number

1203 - 02

Drawn By

C.R.B.

Checked

↑

NORTH