


Proposed Conversion of Existing Garage and Extension to Create Annexe Accommodation
 14 Bradlond Close, Aldwick, Bognor Regis, PO21 2RQ

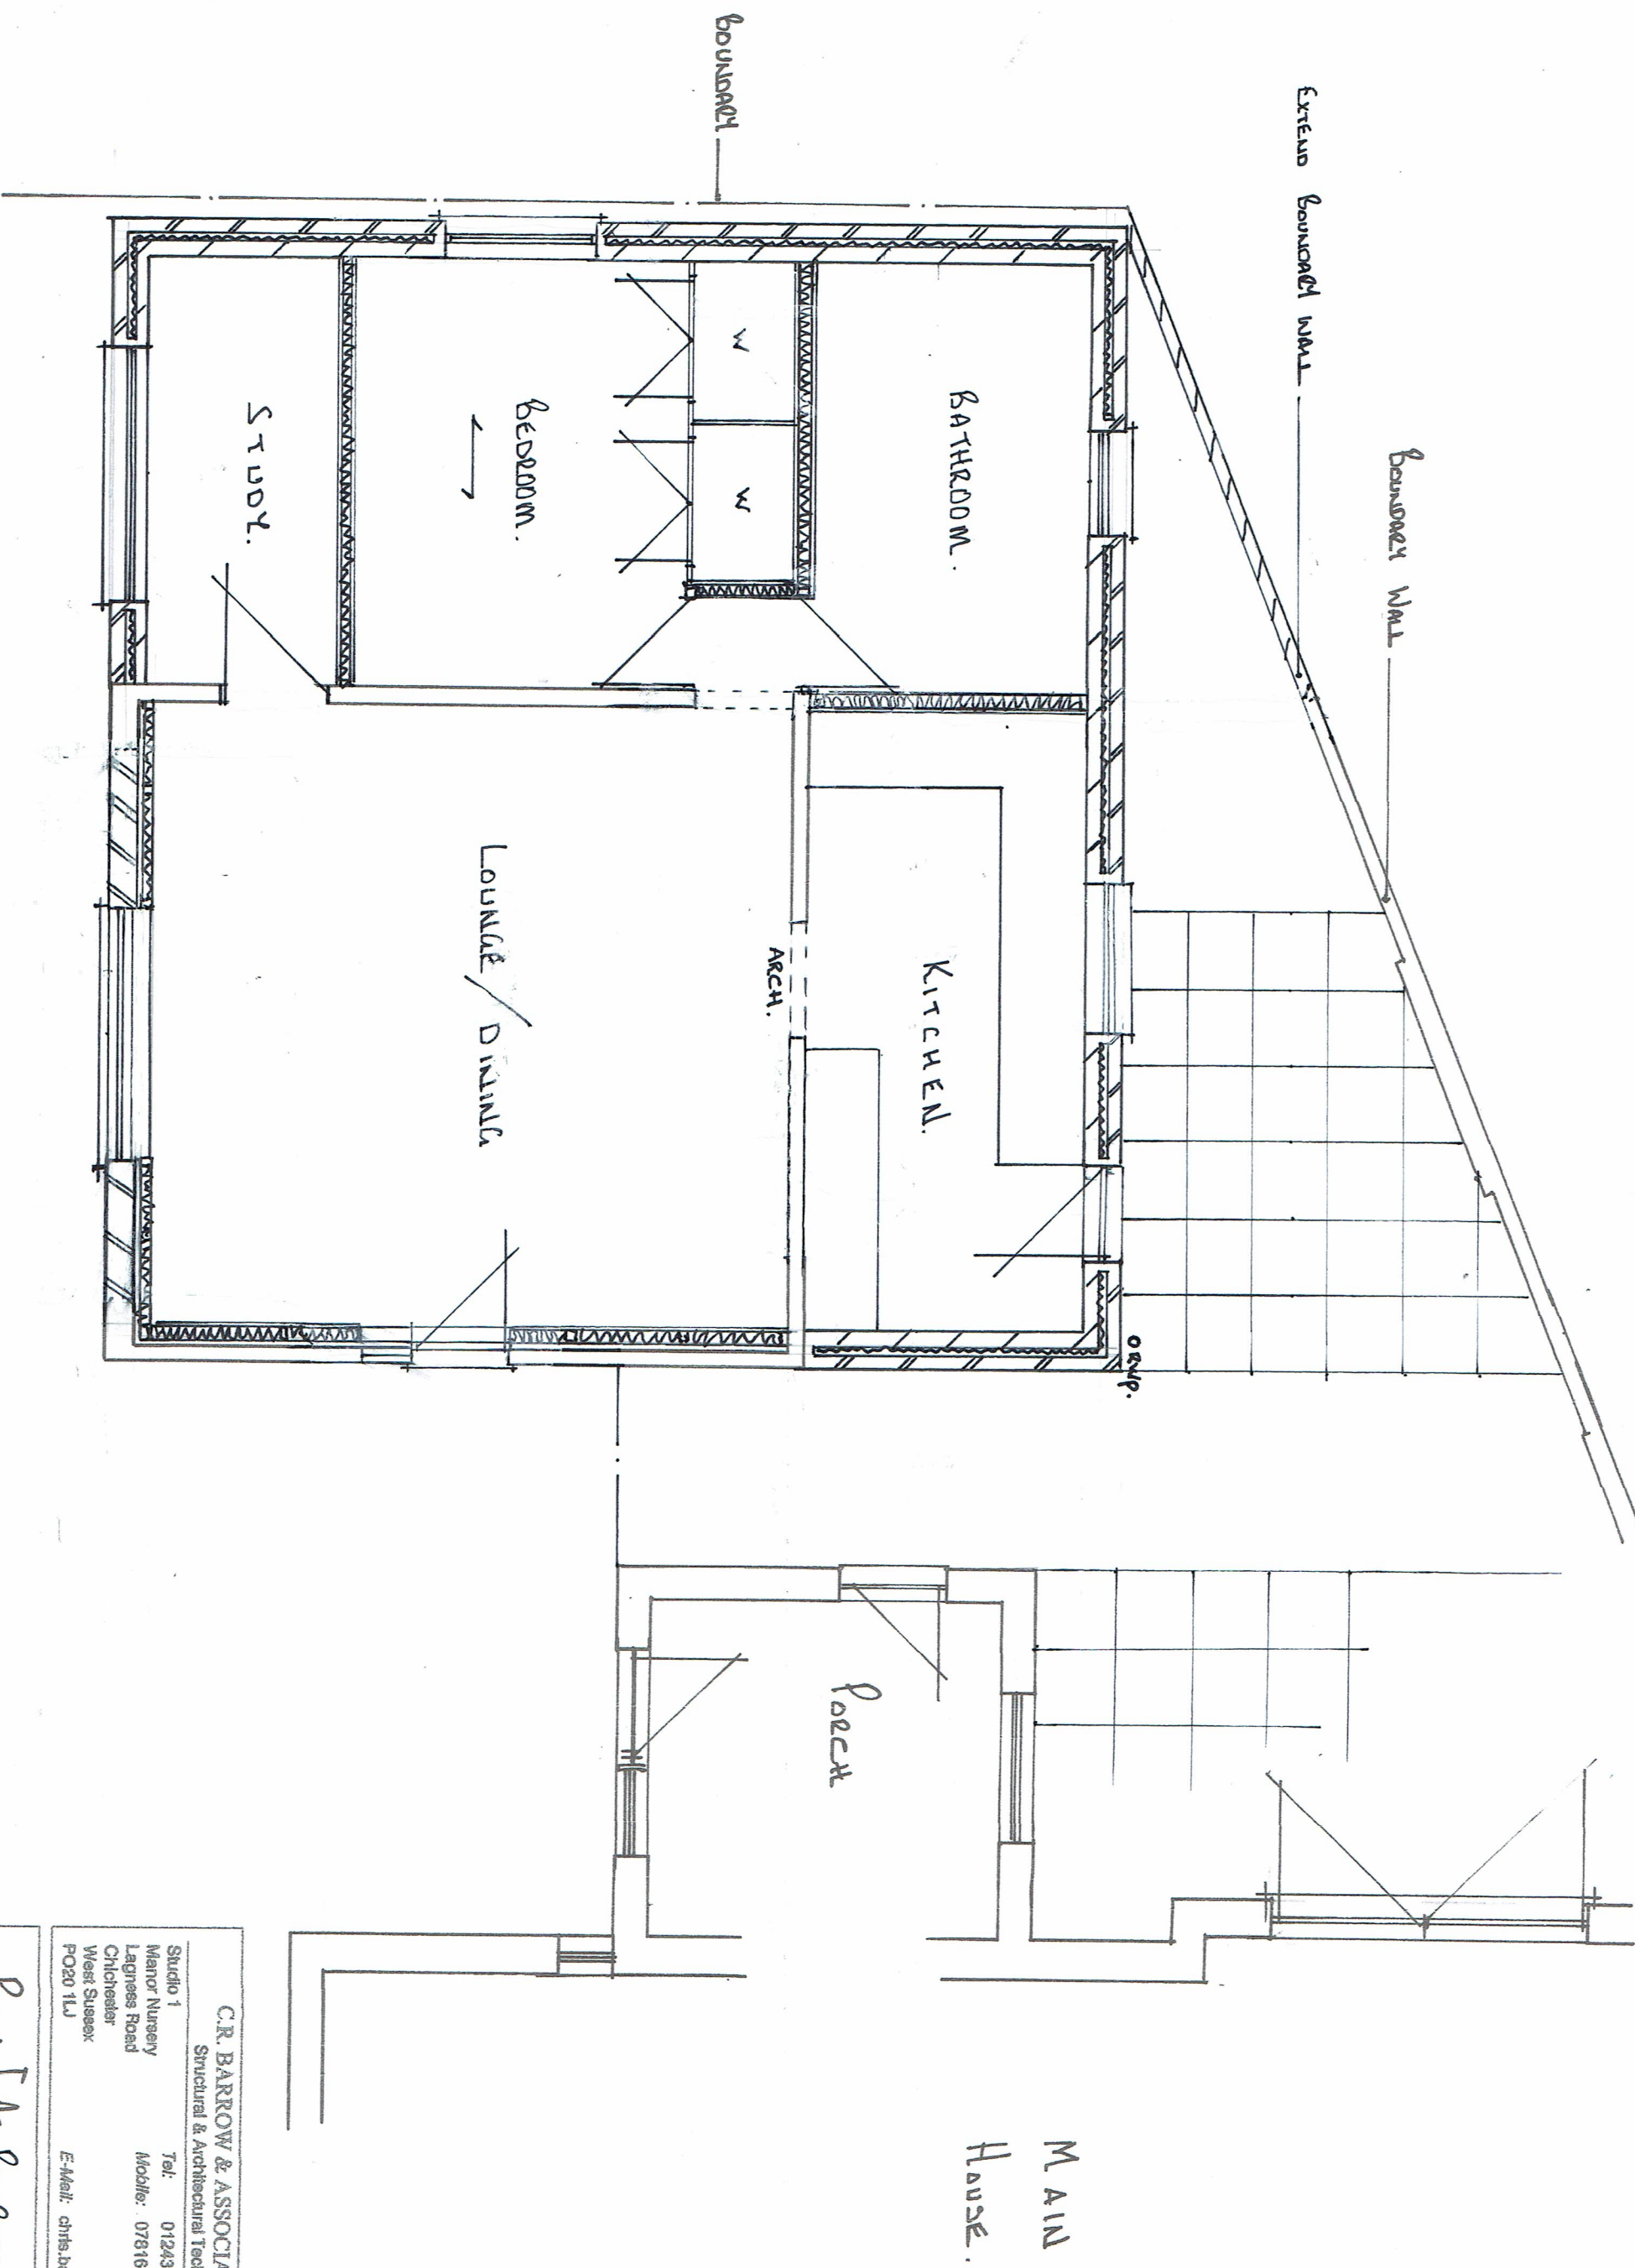

C.R. BARROW & ASSOCIATES LTD.
 Structural & Architectural Technicians
 Studio 1
 Manor Nursery
 Lagness Road
 Chichester
 West Sussex
 PO20 1LJ
 Tel: 01243 771156
 Mobile: 07816 891480
 E-Mail: crts.barrow@hotmail.co.uk

Plan. [As Proposed.]

Scale	1:50	Drawn By	C.R.B.
Date	15/04/15	Checked	
Drawing Number	1203		