


EXTENSION TO 29 CHAWKMARE COPPICE ALDWICK

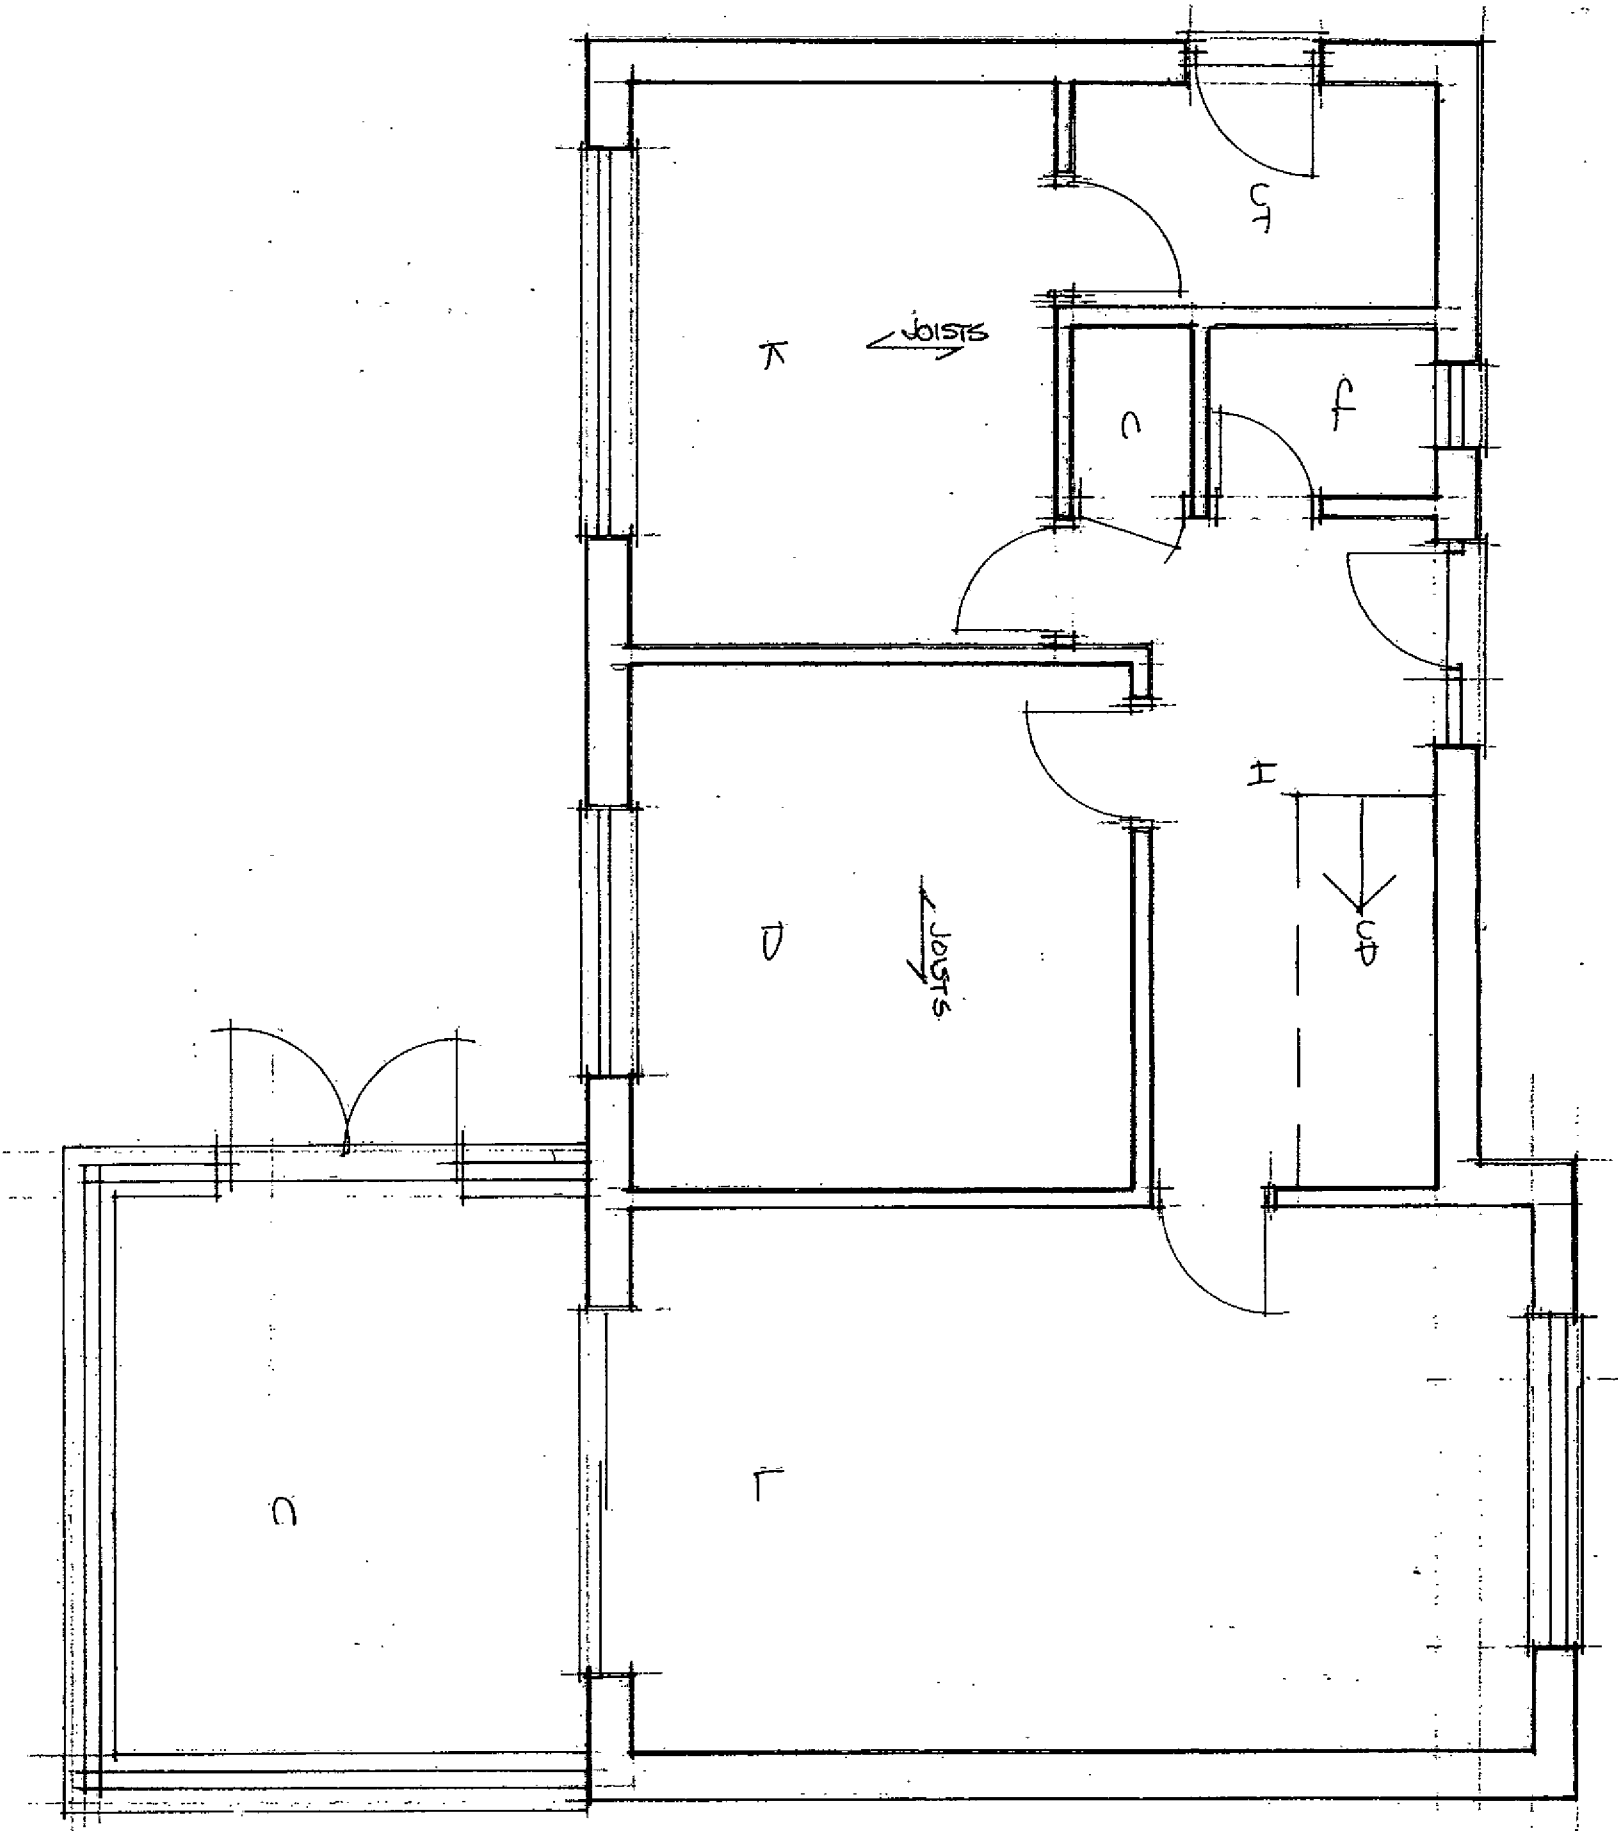

JUNE 2018
1-50 (A3)
DEC 1