




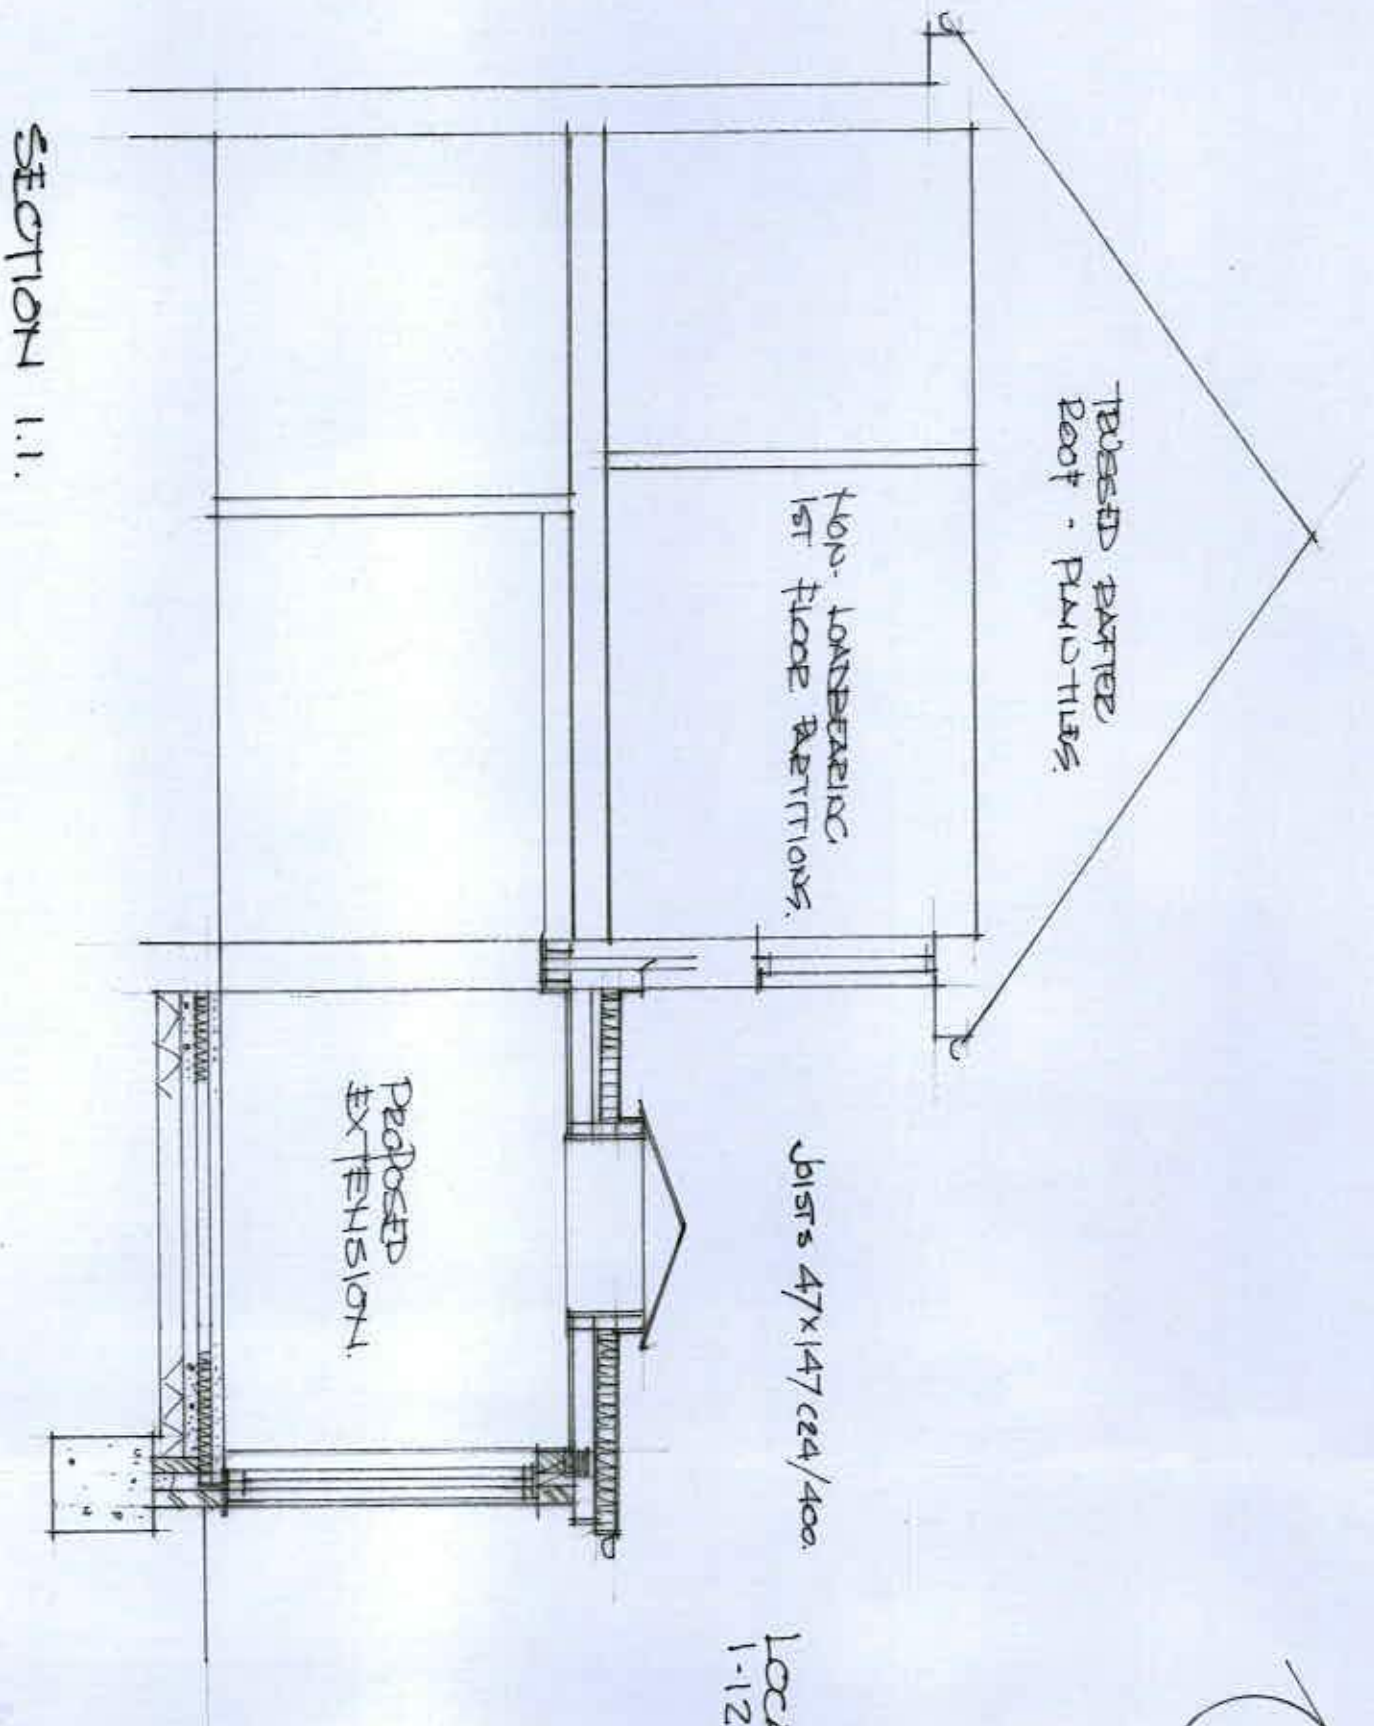

SECTION 1.1.

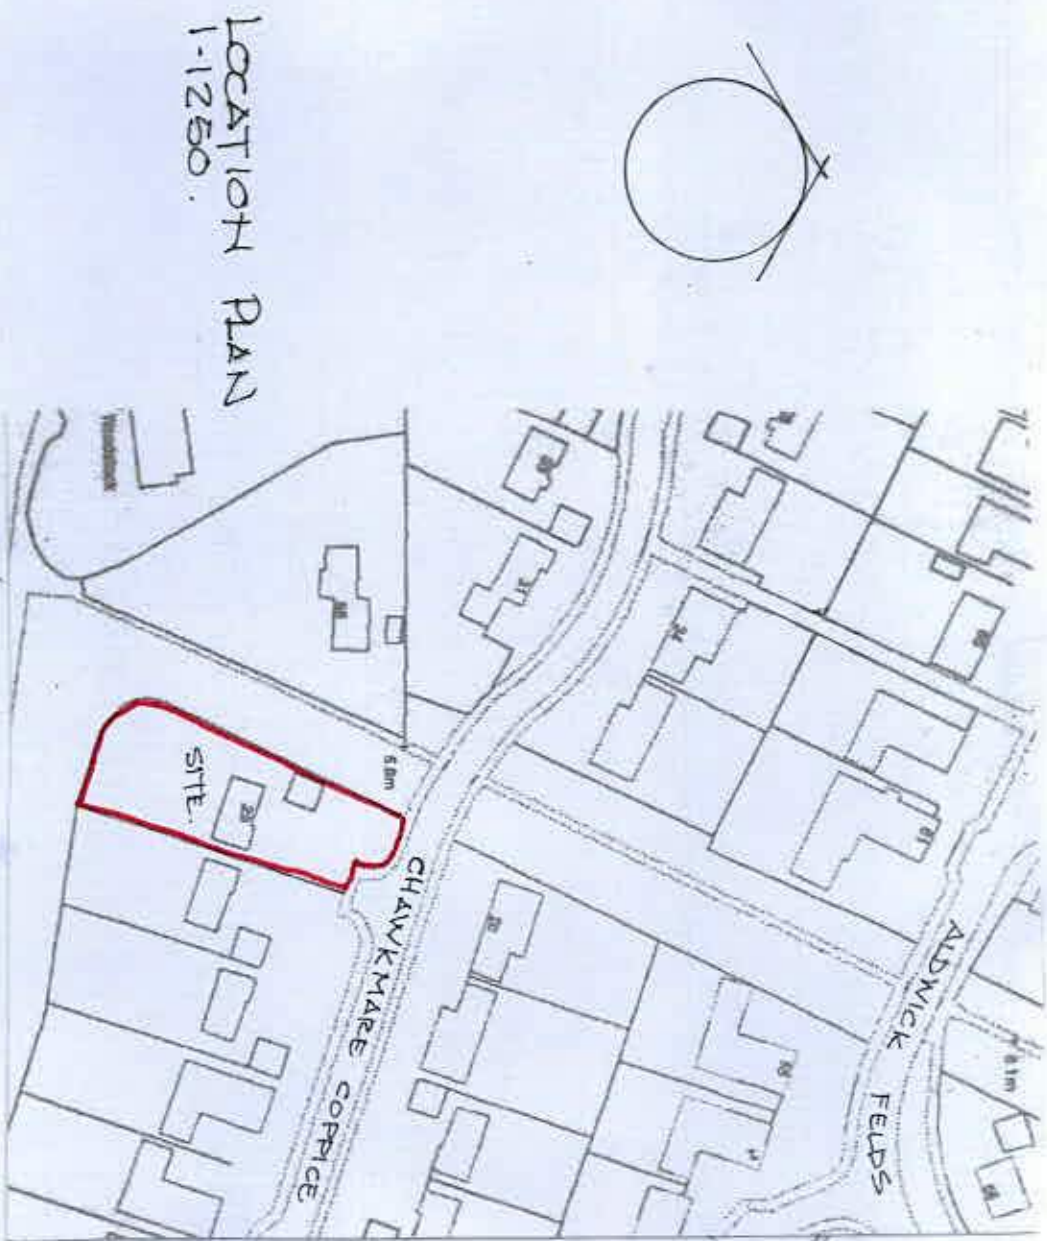

LOCATION PLAN
1-1250.

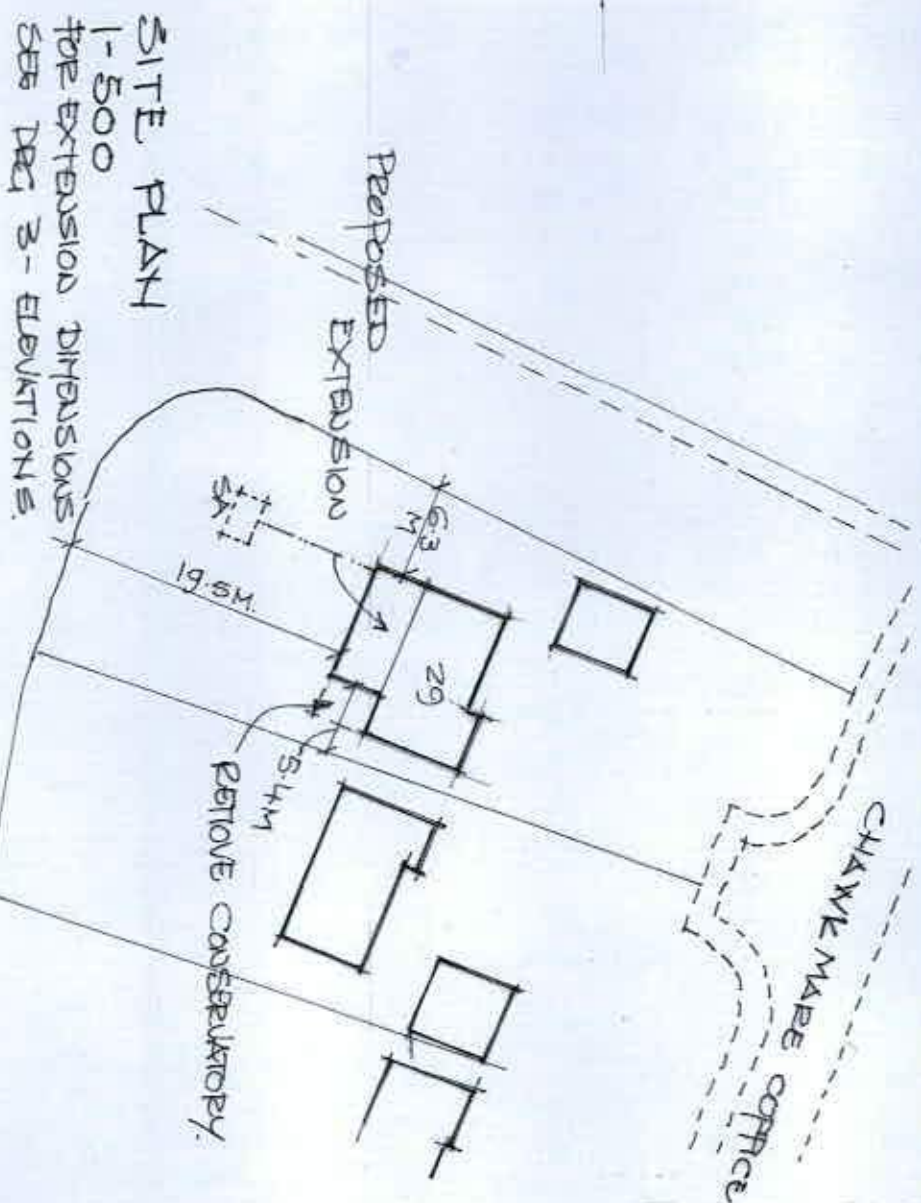

SITE PLAN
1-500
FOR EXTENSION DIMENSIONS
SEE DEC 3 - ELEVATIONS.

EXTENSION TO 29 CHAWKMARE COPPICE ALDWICK.

JUNE 2018
1-50
1-500 (A3)
1-1250
DEC 4.

