


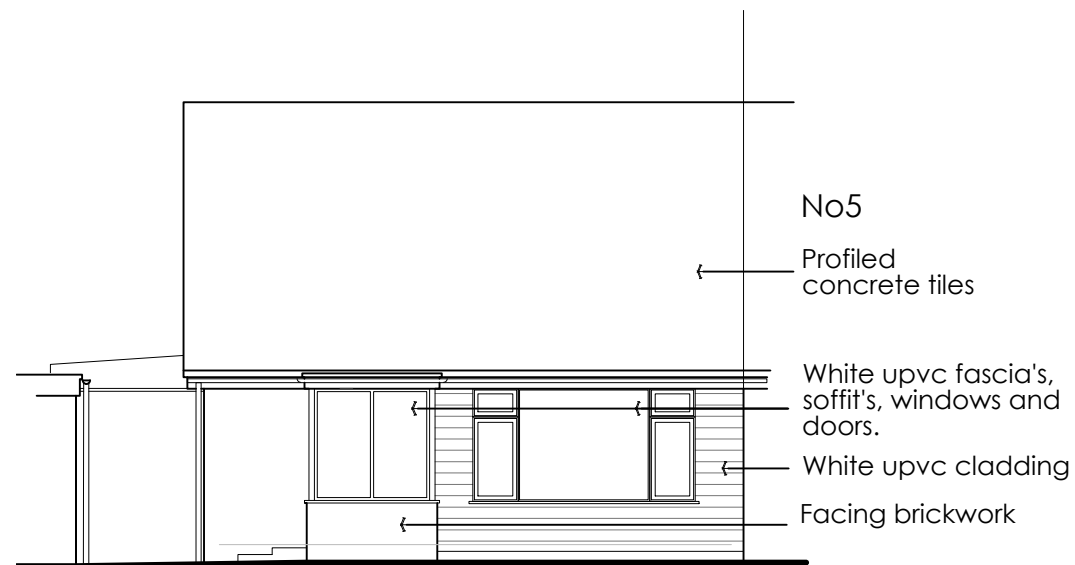


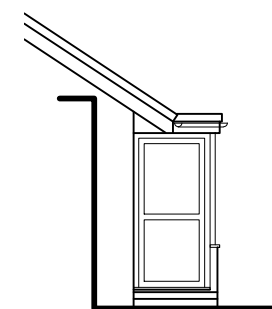


North West elevation 1:100 @ A3

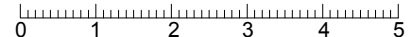



North East elevation 1:100 @ A3

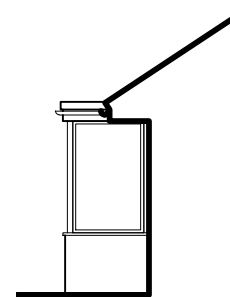




South West elevation 1:100 @ A3

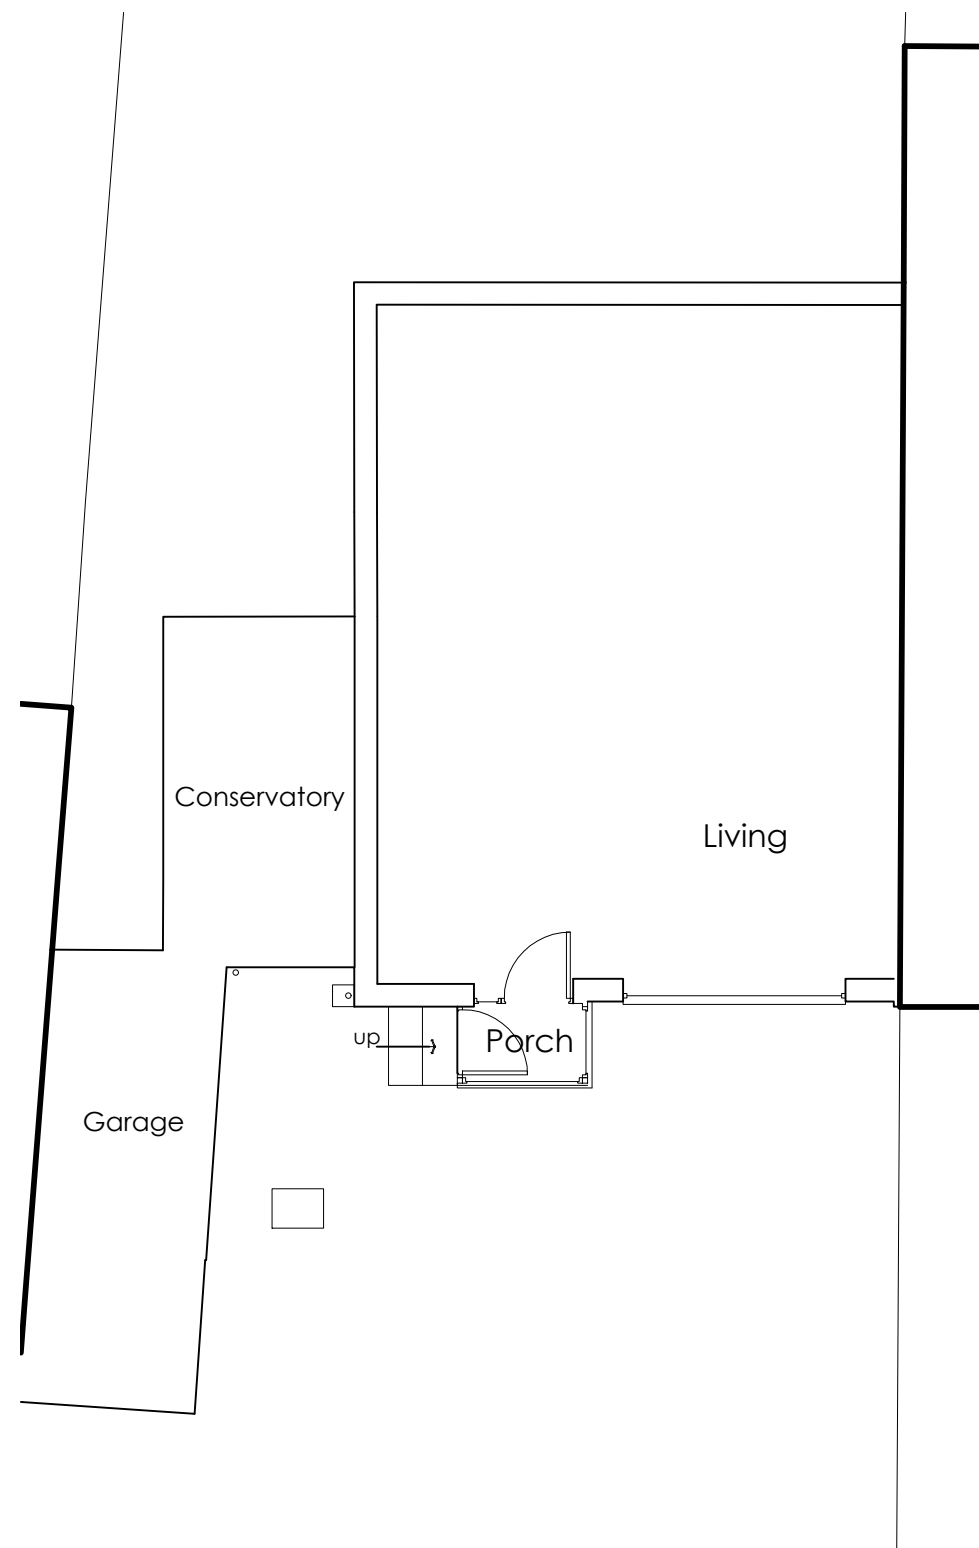

Ground floor plan 1:100 @ A3

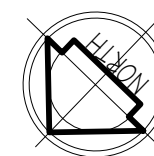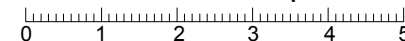

Site location plan 1:1250 @ A3

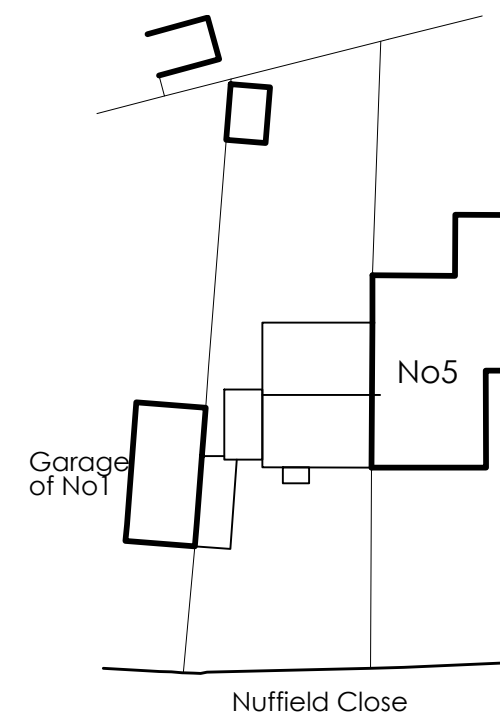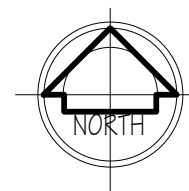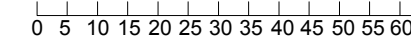

Block plan 1:500 @ A3

