



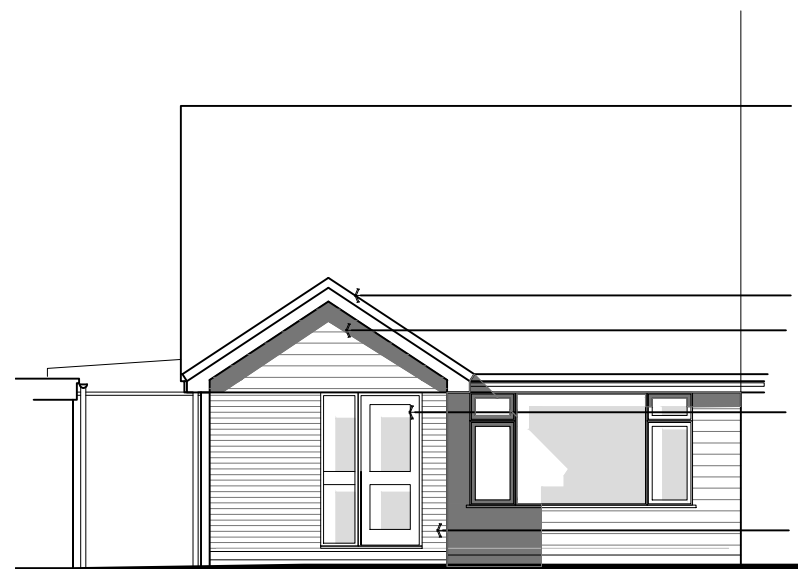


No5
 Profiled concrete tiles
 to match existing
 White upvc cladding
 to match existing
 White upvc fascia's,
 soffit's, windows and
 doors to match existing.
 Facing brick to match
 existing


North West elevation 1:100 @ A3

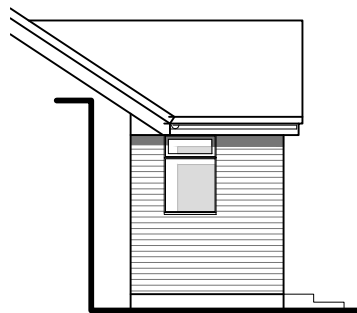



North East
 elevation
 1:100 @ A3

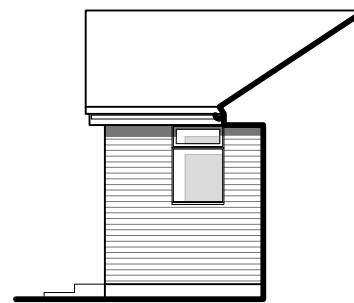




South West
 elevation
 1:100 @ A3

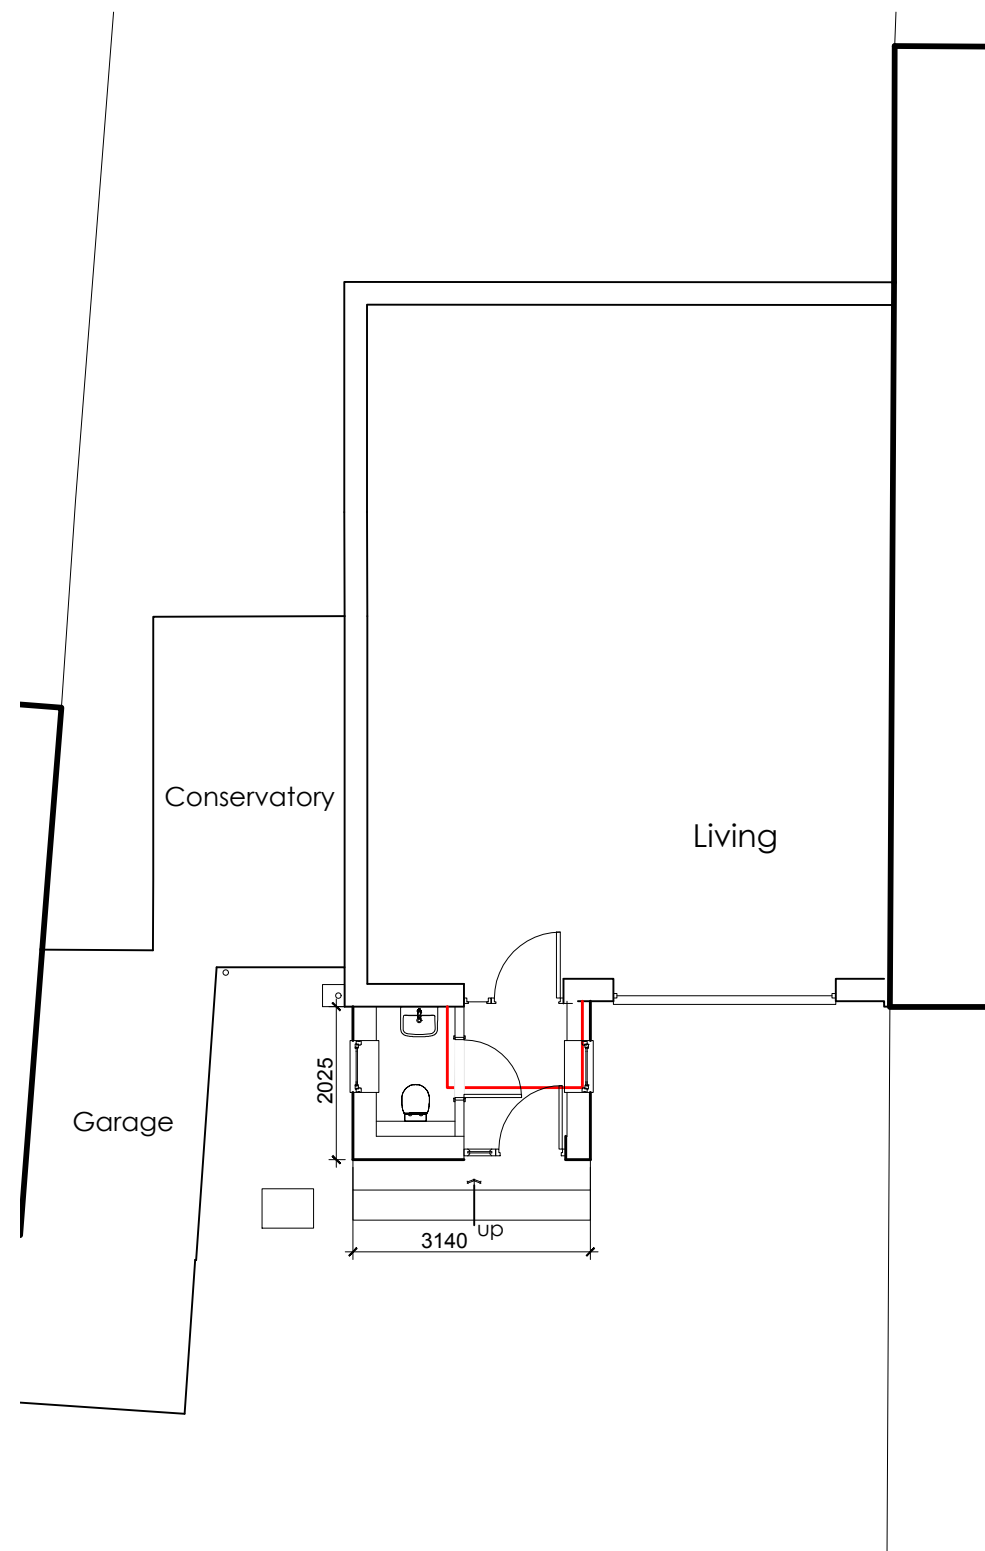

Ground floor plan 1:100 @ A3

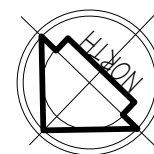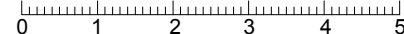

Site location plan 1:1250 @ A3

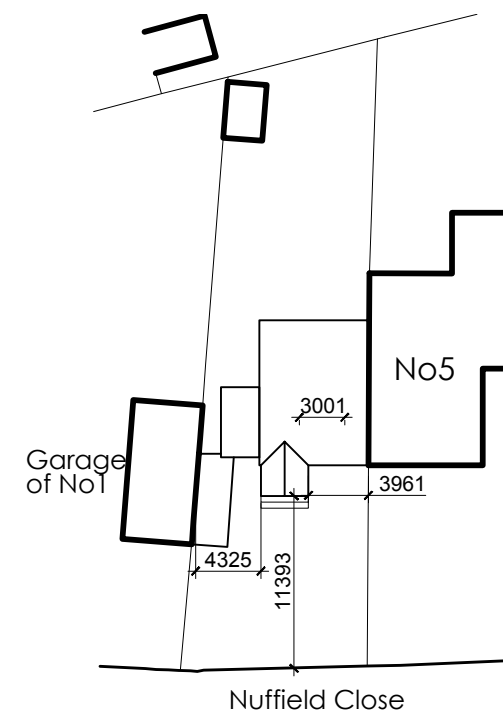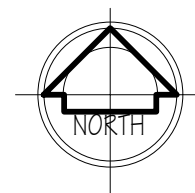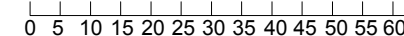

Block plan 1:500 @ A3

