




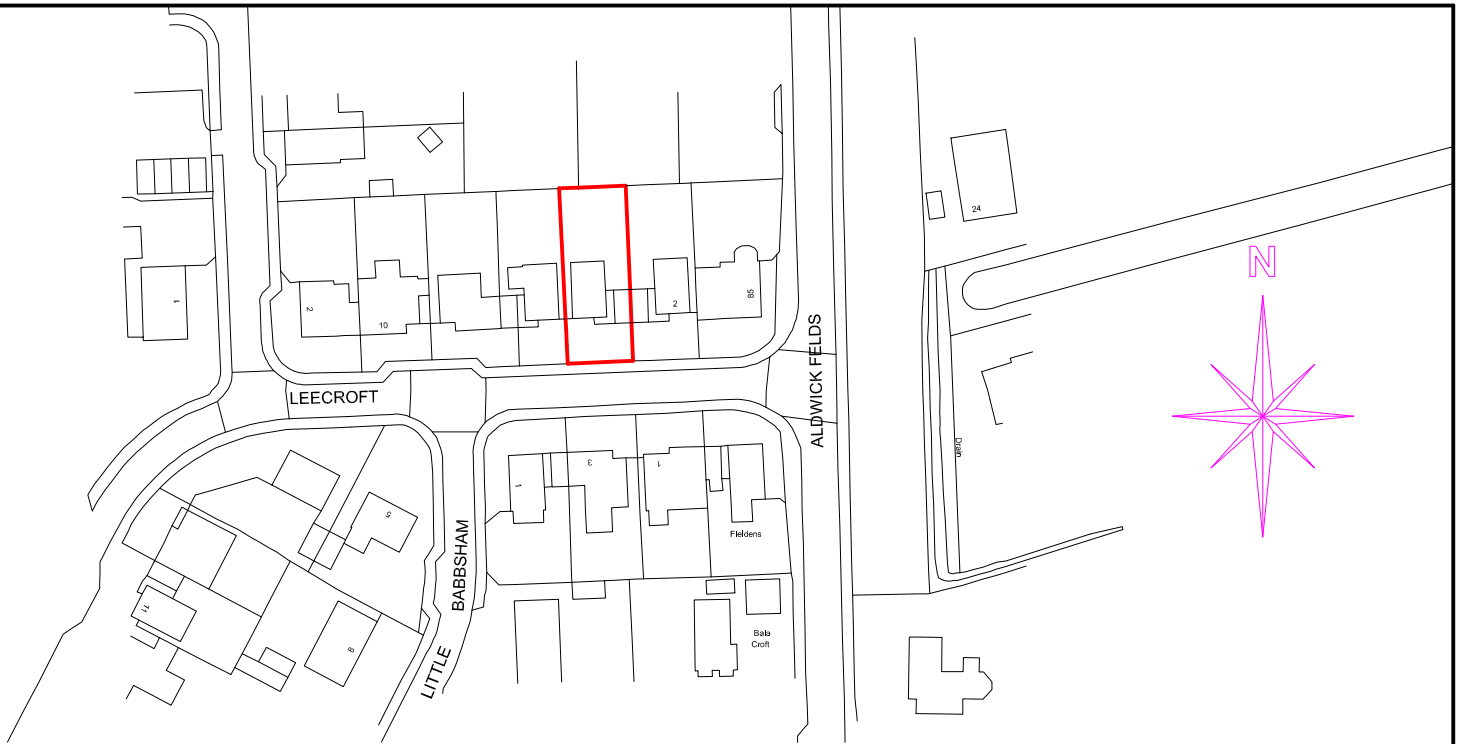


Ordnance Survey (c) Crown Copyright 2026. All rights reserved. Licence number 100022432

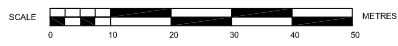

LOCATION PLAN - 1/1250

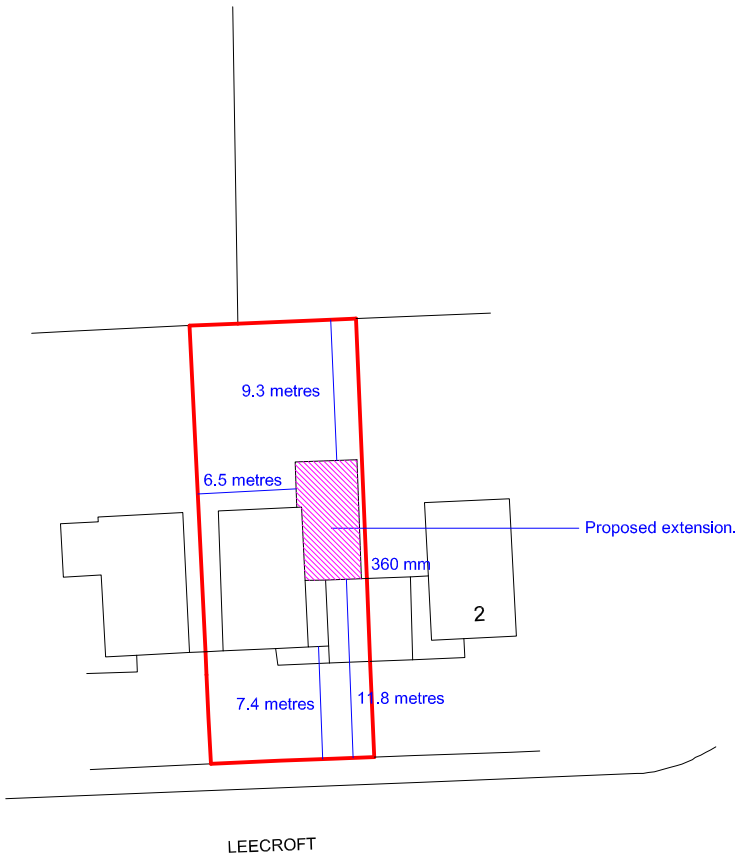

SITE PLAN - 1/500

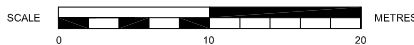

SUSSEX BUILDING CONSULTANCY LIMITED
 4 LEECROFT, ALDWICK FIELDS,
 BOGNOR REGIS, WEST SUSSEX.
 SCALE - 1/1250 REV - C DATE - 08/10/2026

 cabe chartered association of building engineers	4 REGIS AVENUE, ALDWICK, BOGNOR REGIS, PO21 4HQ.
	TEL - 07771 503958