



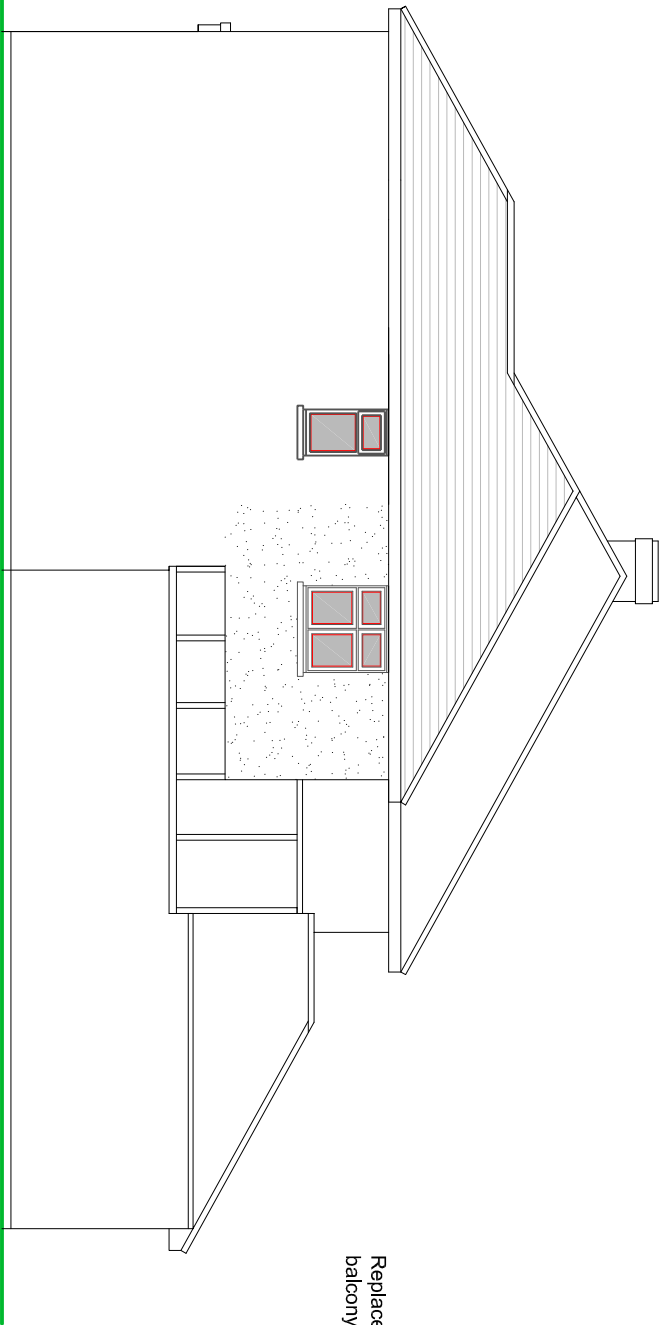

Replacement frameless glass balcony balustrading.

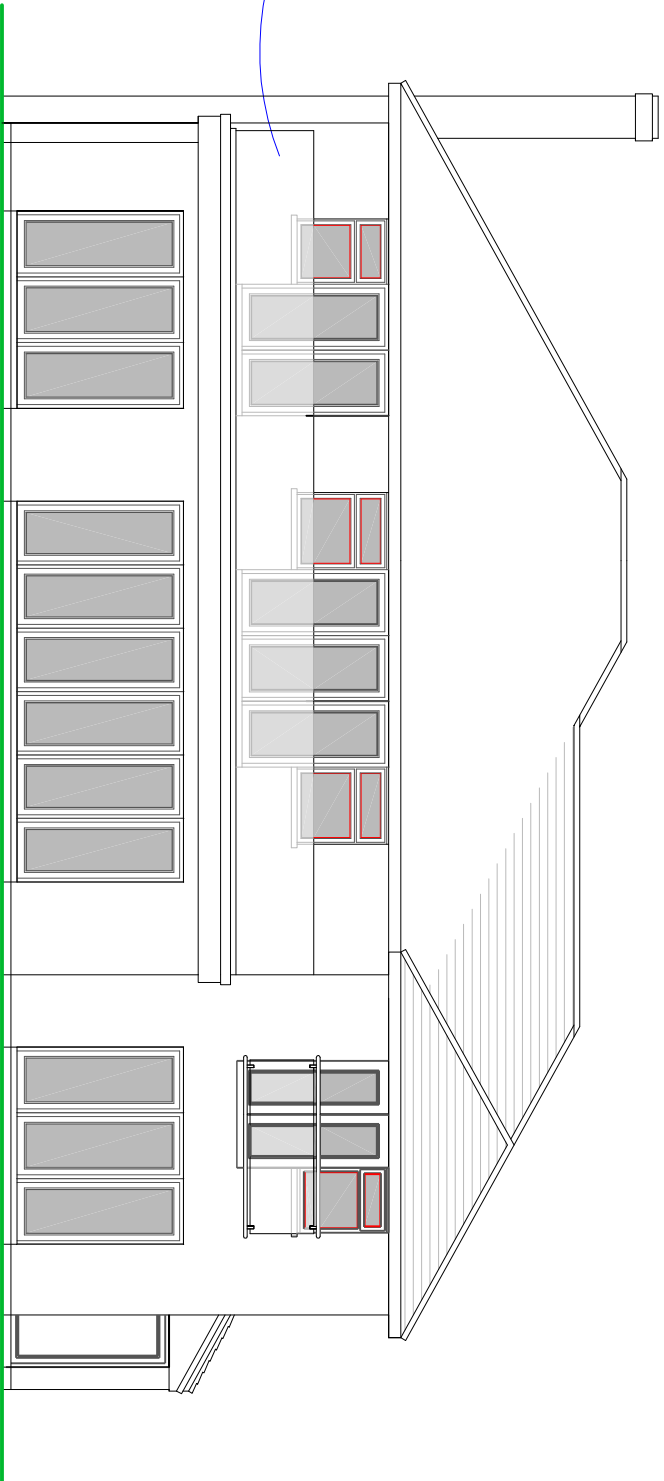

SIDE ELEVATION


REAR ELEVATION

NOTES


ROOF - Interlocking concrete tiles to pitched roof to planning approval and to match existing.

WALLS - Painted render finish to external walls to match.

WINDOWS/DOORS - White framed PVC double glazed units, folding doors to be powder coated aluminium framed units.

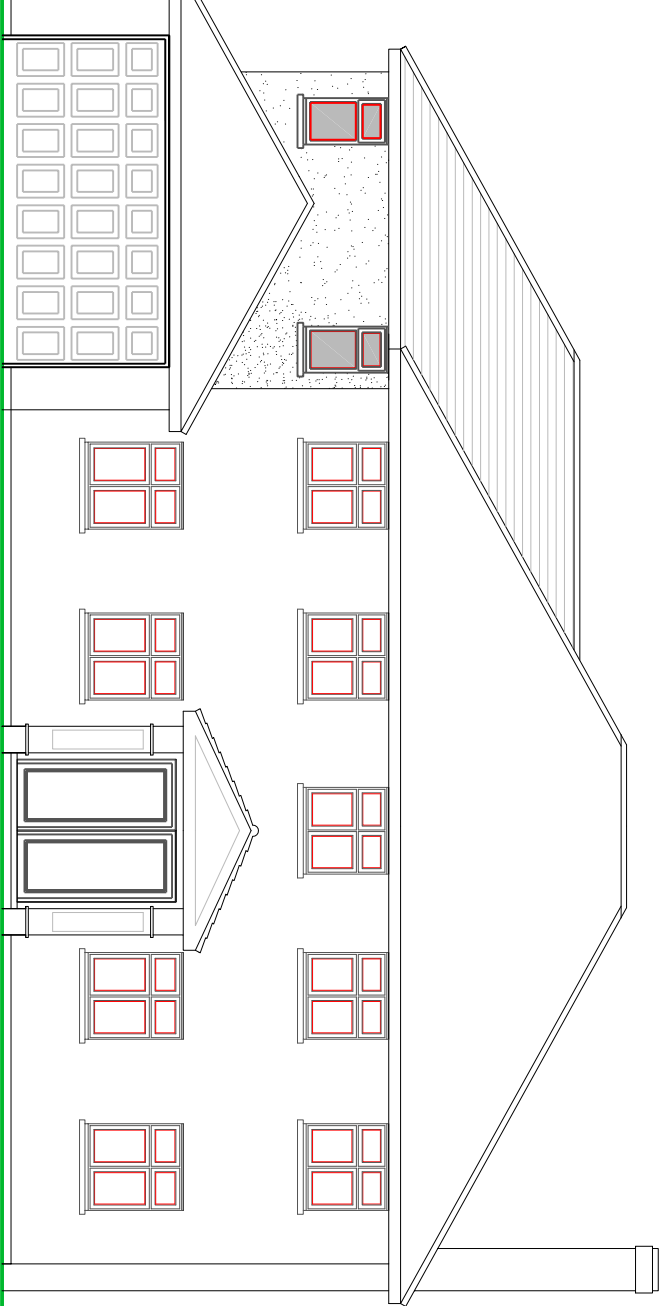

SIDE ELEVATION

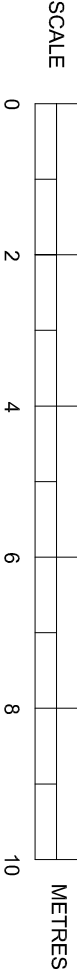

PROPOSED ELEVATIONS

SUSSEX BUILDING CONSULTANCY LIMITED

3 ARUN WAY, ALDWICK,
BOGNOR REGIS, WEST SUSSEX.

SCALE - 1/100 REV - C DATE - 22/06/2017



Partner
LABC
3 NORTHGATE ROAD
BOGNOR REGIS
PO21 1EZ
TEL - (01243) 961379