


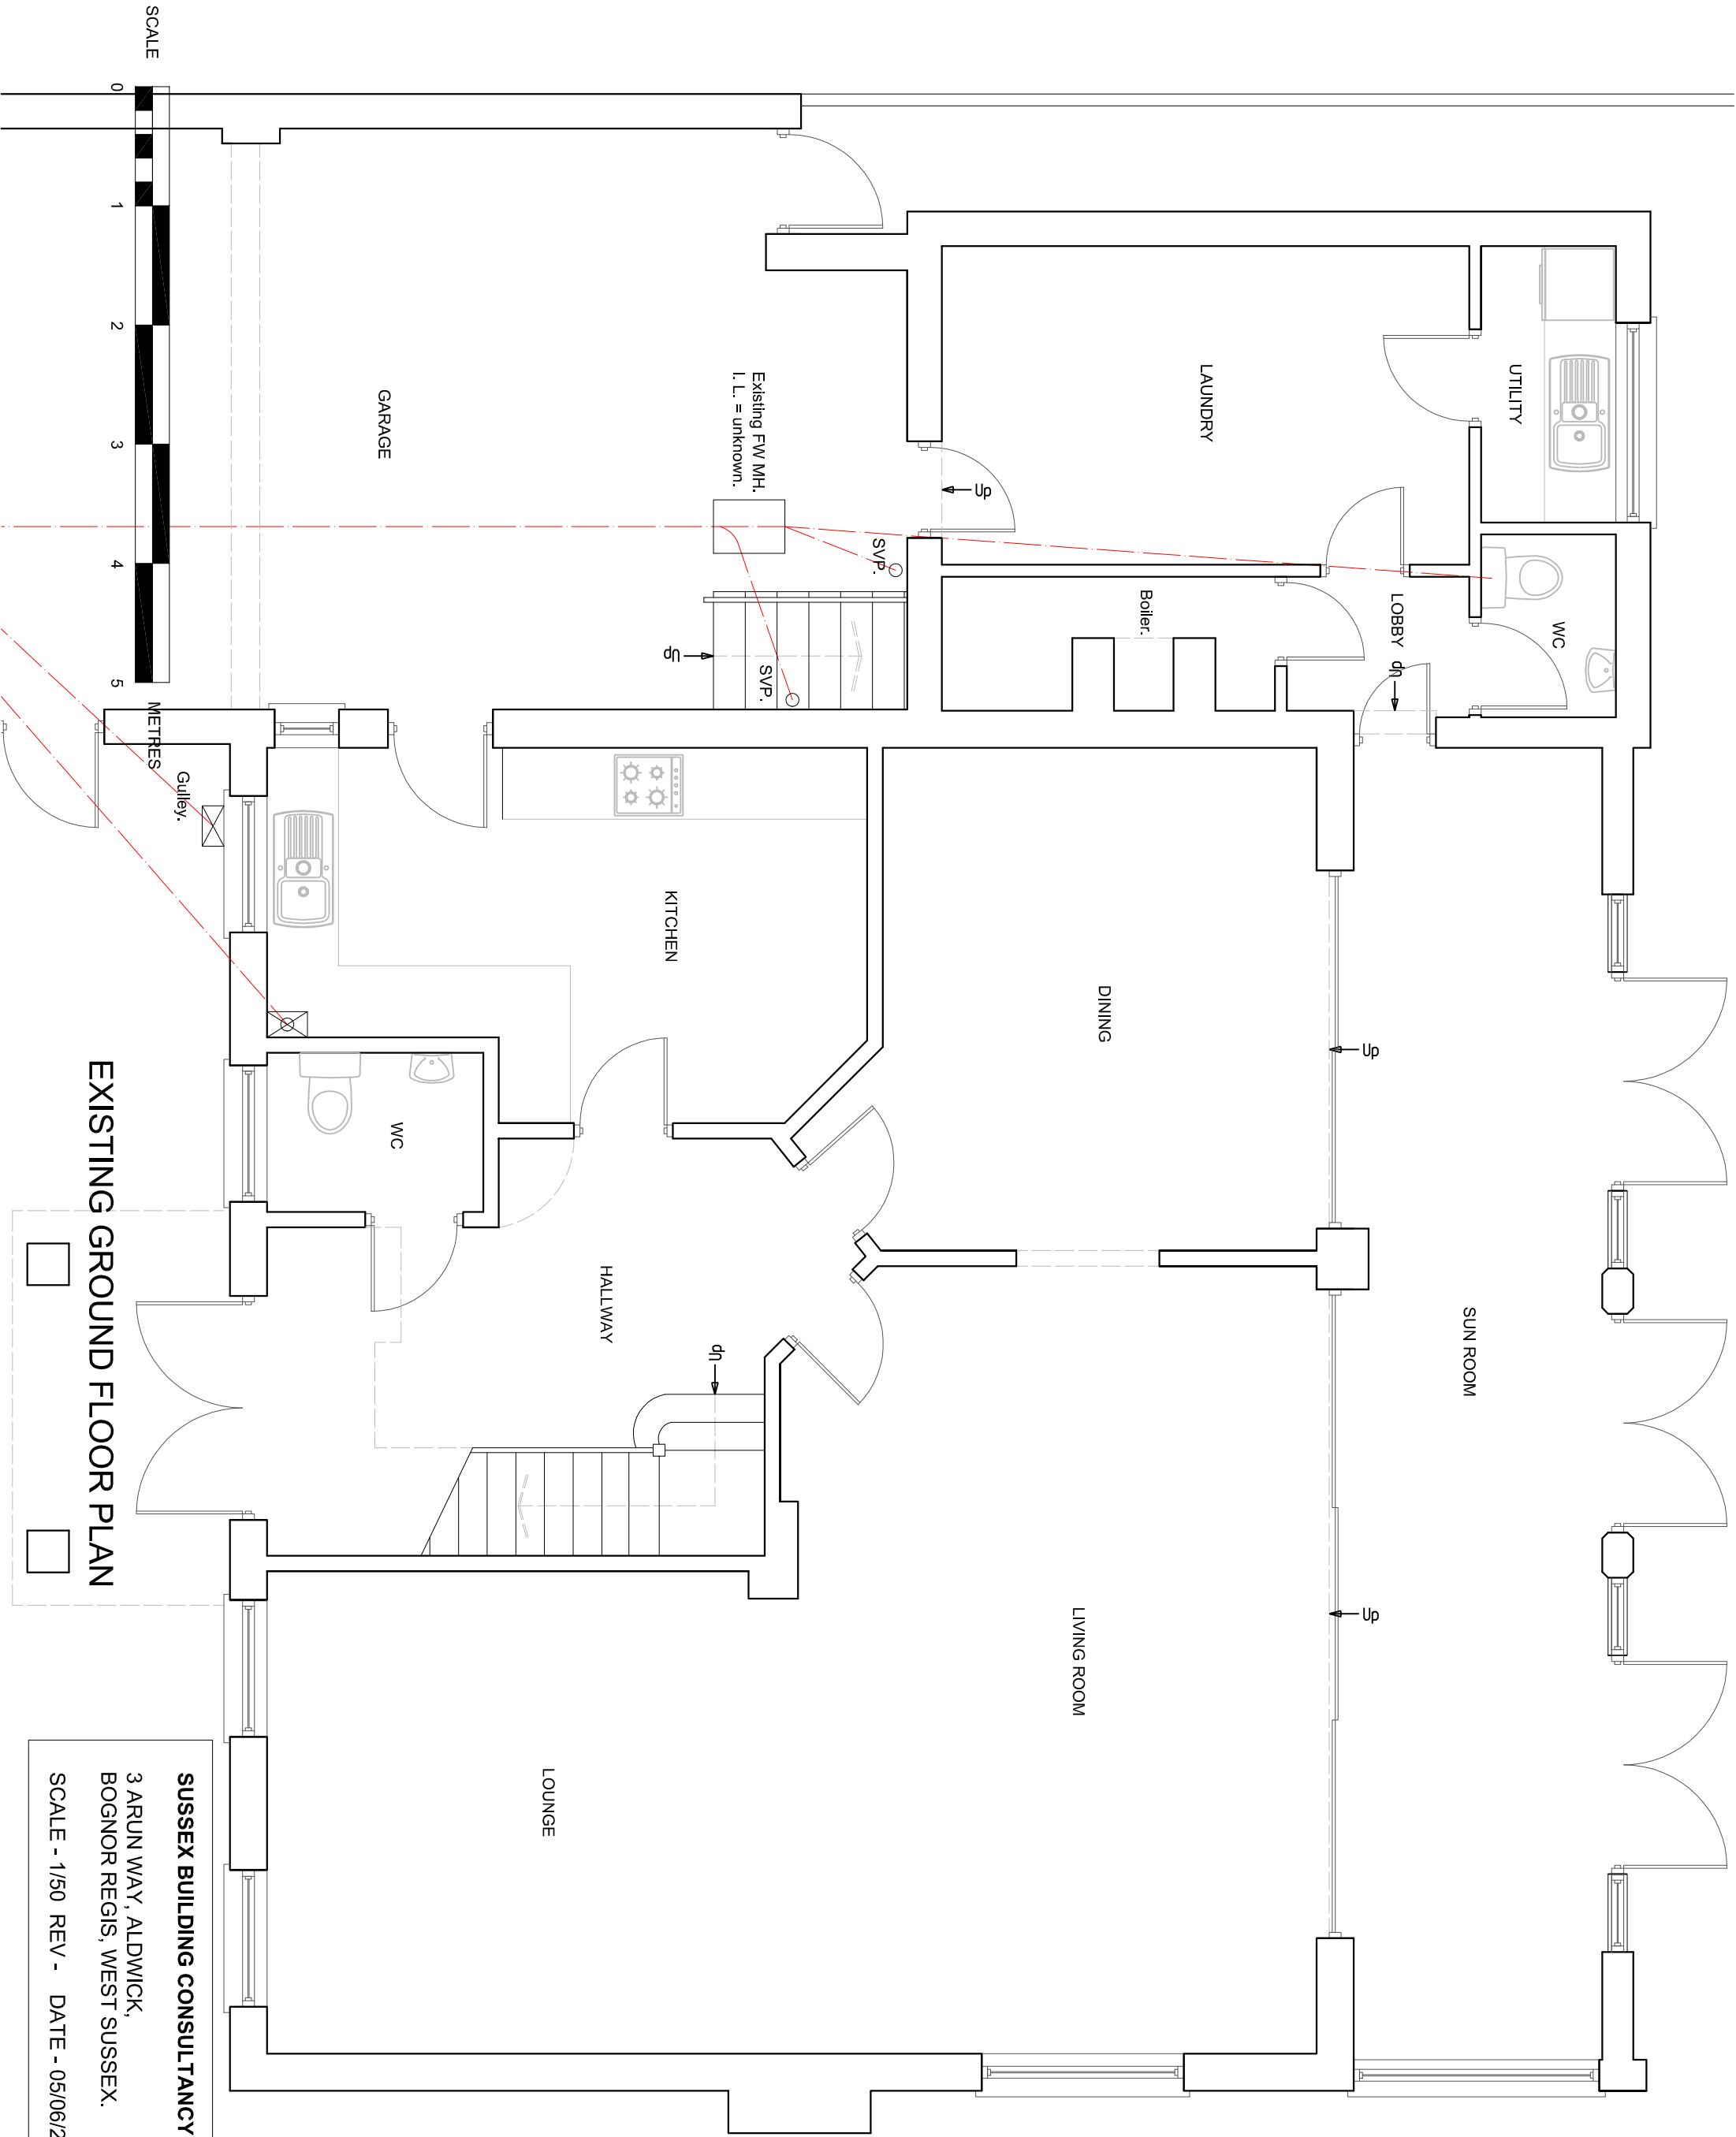

EXISTING GROUND FLOOR PLAN



SUSSEX BUILDING CONSULTANCY LIMITED

3 ARUN WAY, ALDWICK,
BOGNOR REGIS, WEST SUSSEX.

SCALE - 1/50 REV - DATE - 05/06/2017

LABC partner

3 NORTHCOTE ROAD
BOGNOR REGIS
PO21 3LZ
TELEFAX - (01243) 861379