


EXISTING GROUND FLOOR PLAN

SUSSEX BUILDING CONSULTANCY LIMITED

3 ARUN WAY, ALDWICK,
BOGNOR REGIS, WEST SUSSEX.

SCALE - 1/100 REV - DATE - 05/06/2017

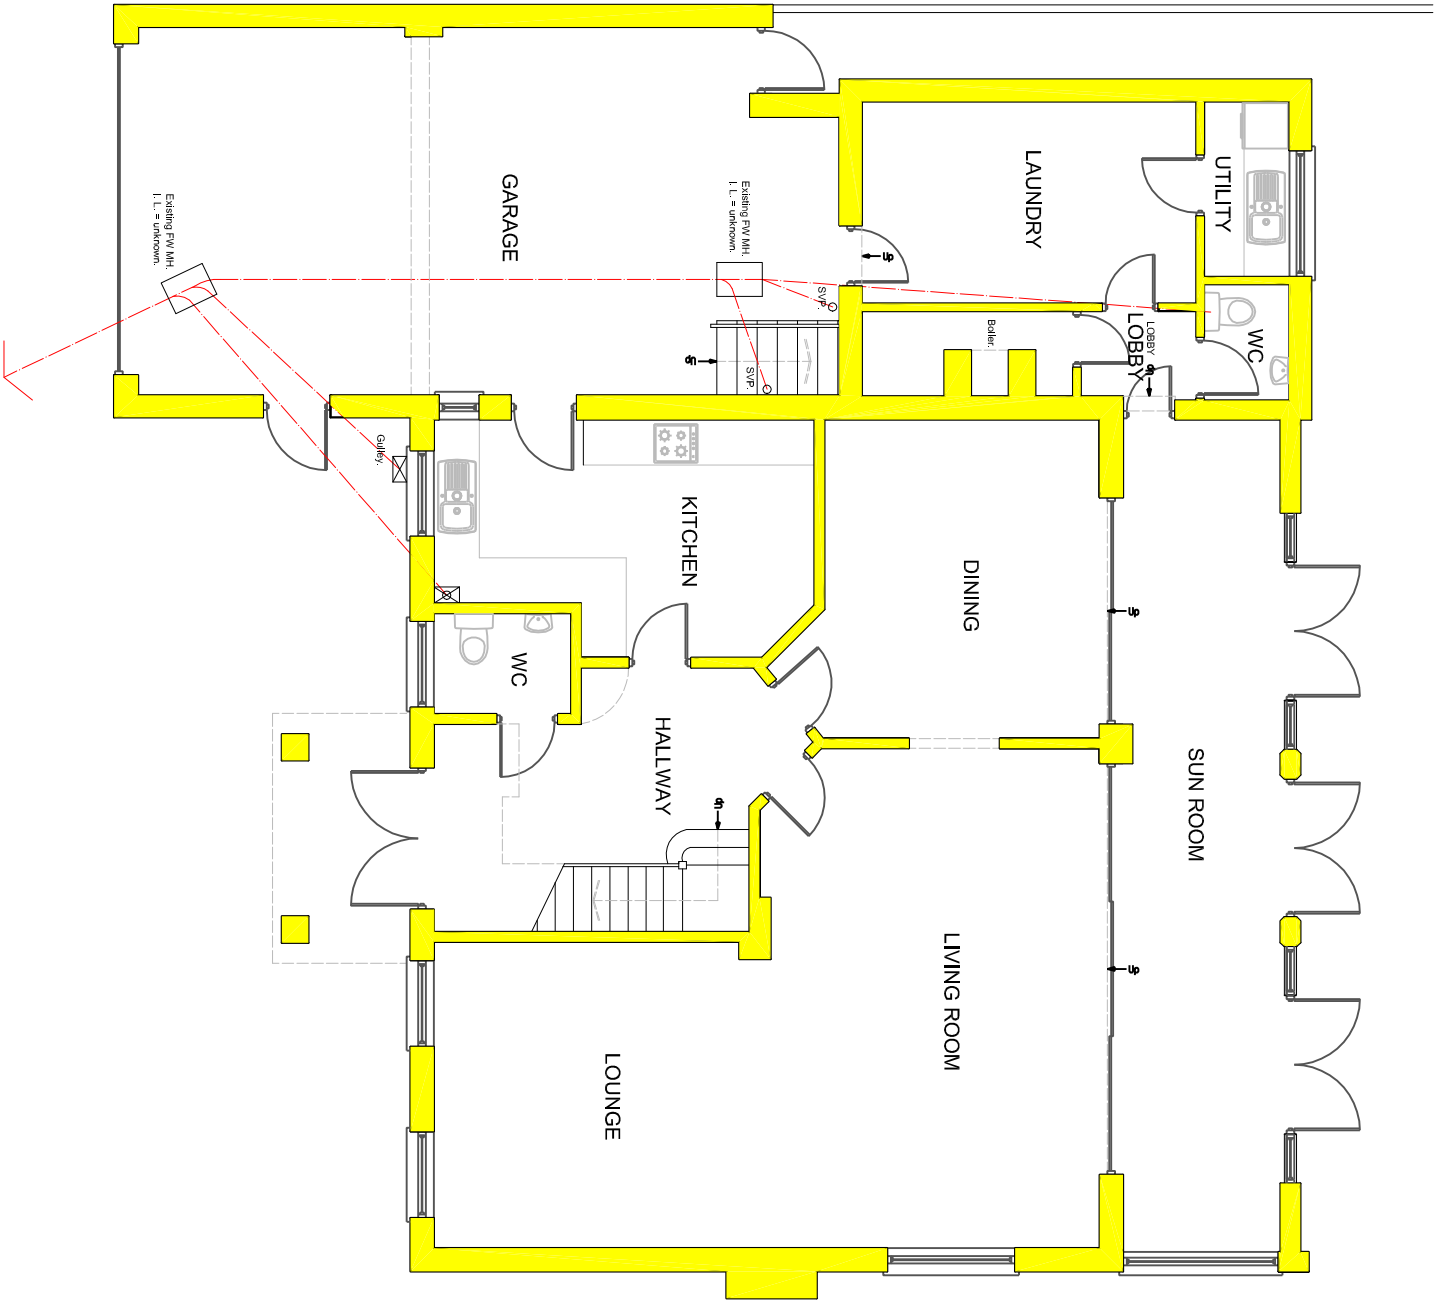

Partner
LABC

3 NORTHGATE ROAD
BOGNOR REGIS
PO21 5JZ
TEL - (01243) 861379