



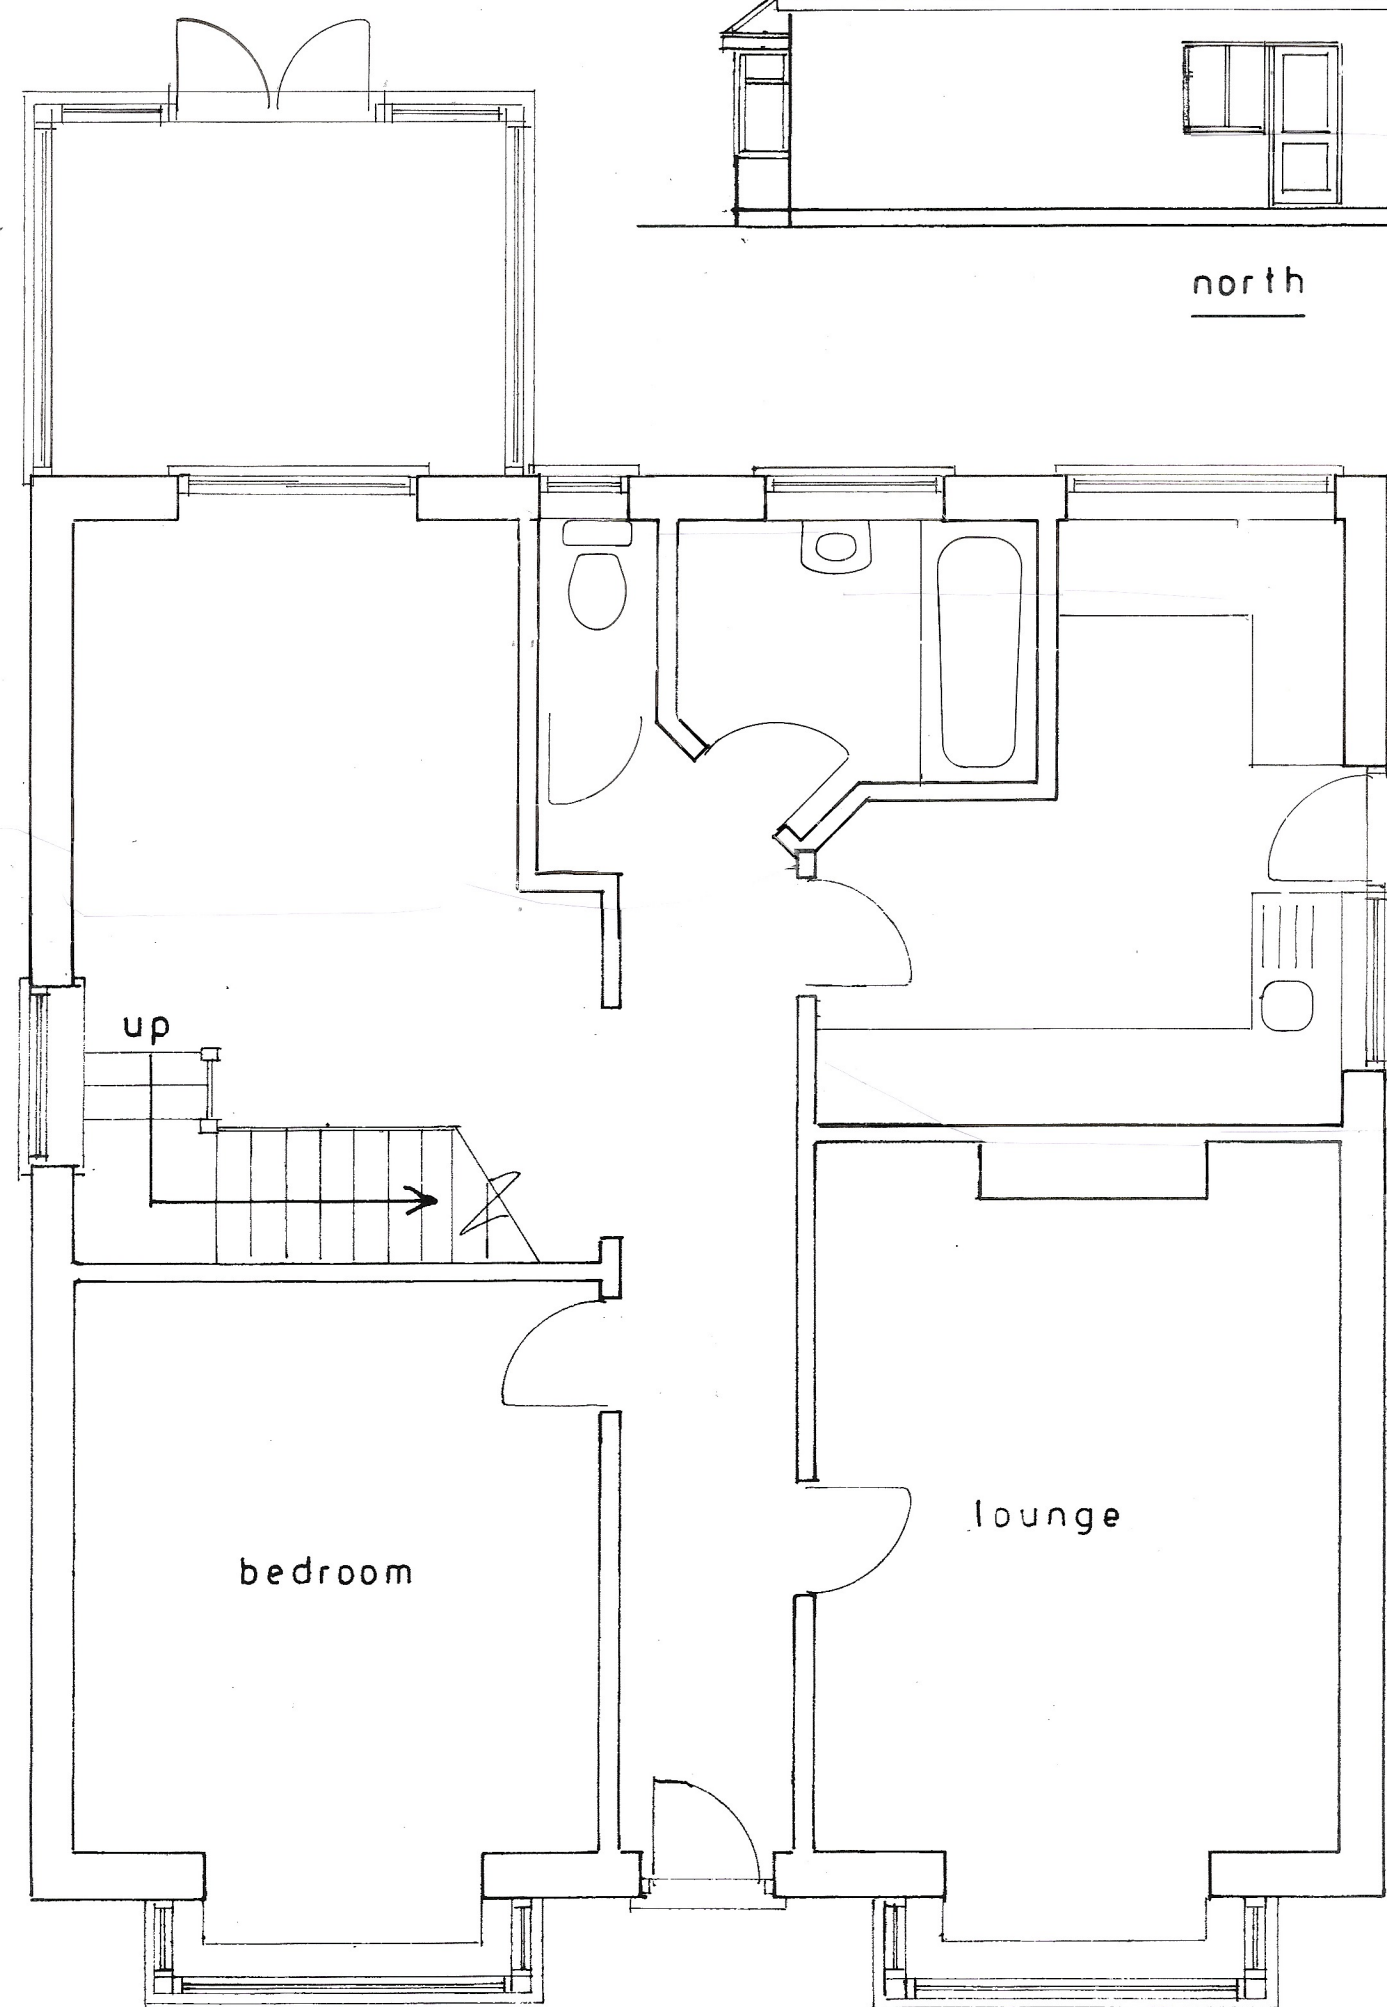

Ground floor plan

1 : 50


Existing

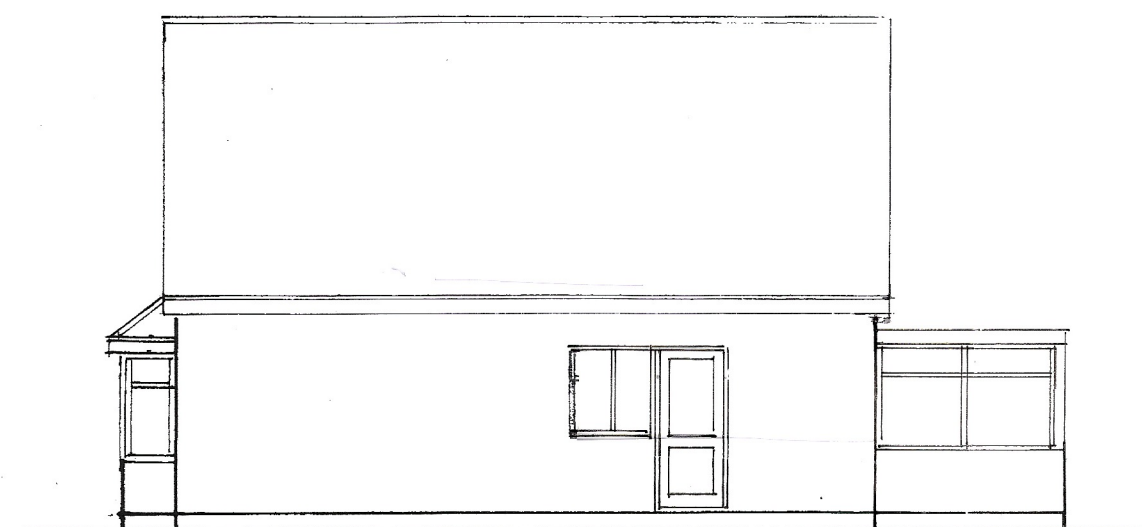


north




west

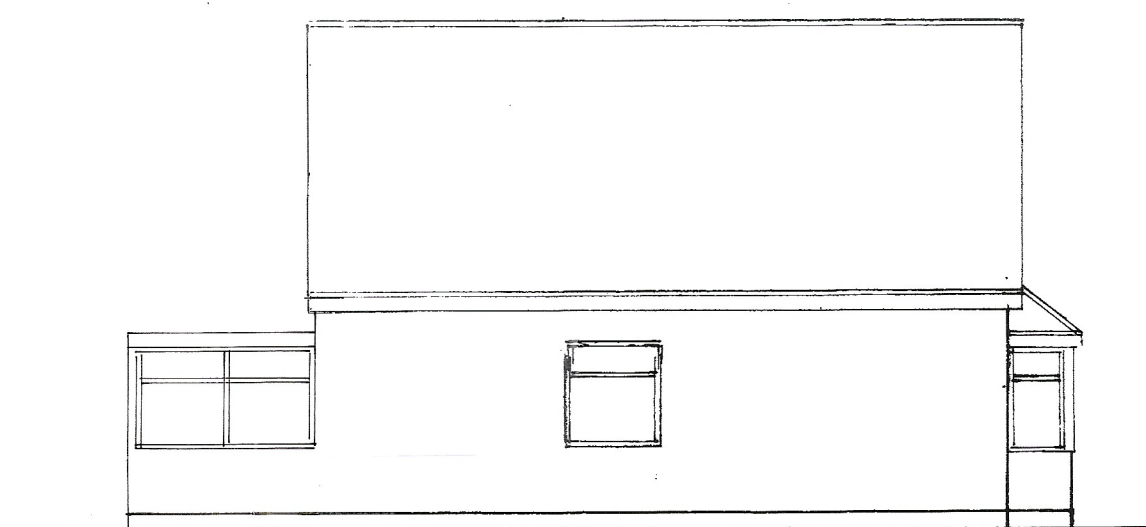

south

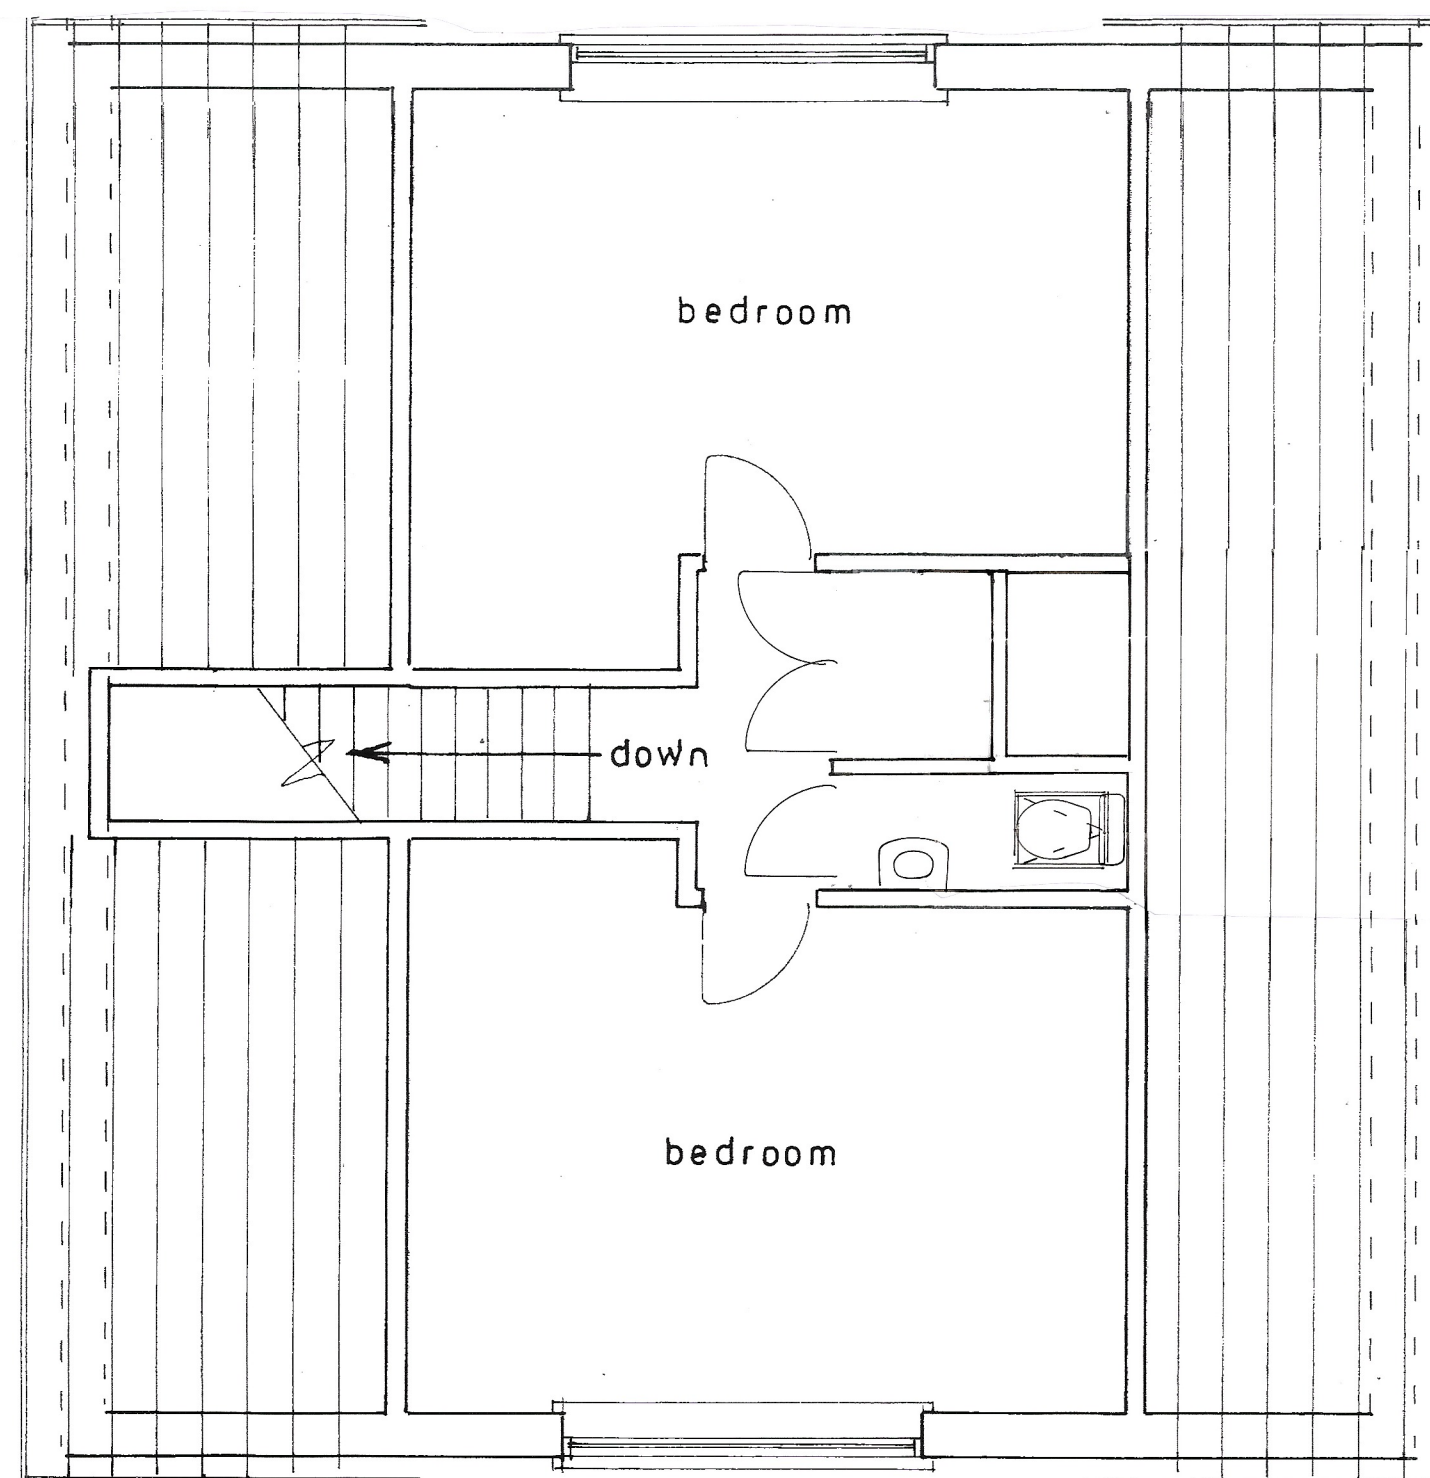


1st floor plan

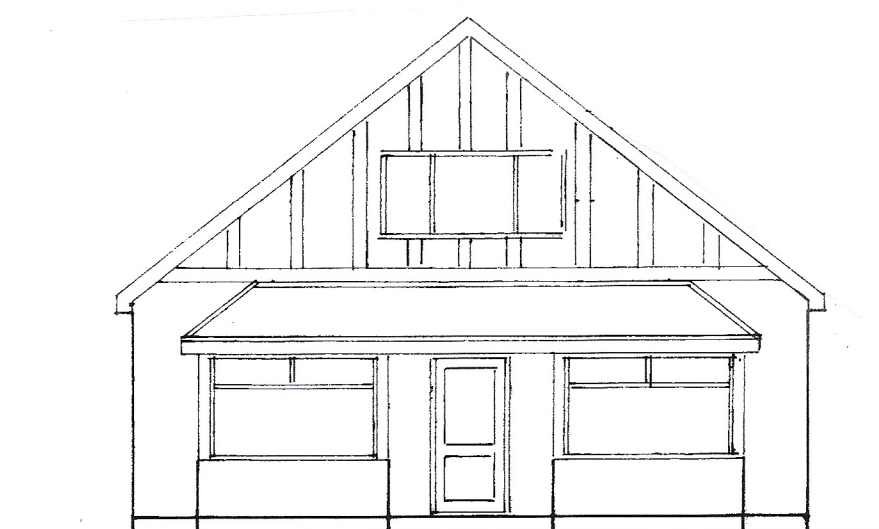

east

1 : 100

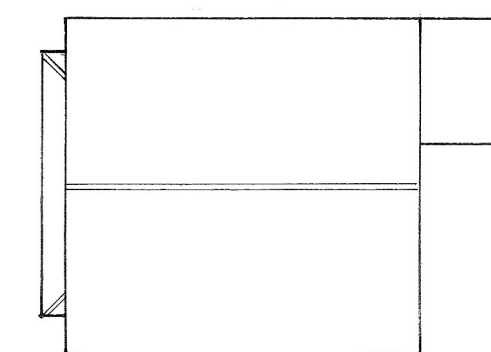

roof plan

1 : 200

sheet 3 of 3

PROPOSED SINGLE STOREY EXTENSION AND 1ST FLOOR DORMER PROJECTION
AT 22, SOUTH AVE., ALDWICK FOR MR. & MRS. V. WAKE

Bryan Butcher
 Rainbow Cottage
 Nyetimber Lane
 Bognor Regis PO21 3JX
 01243 266871
 07973 233442
 bryan.butcher@btinternet.com
 www.bryanbutcher.com