




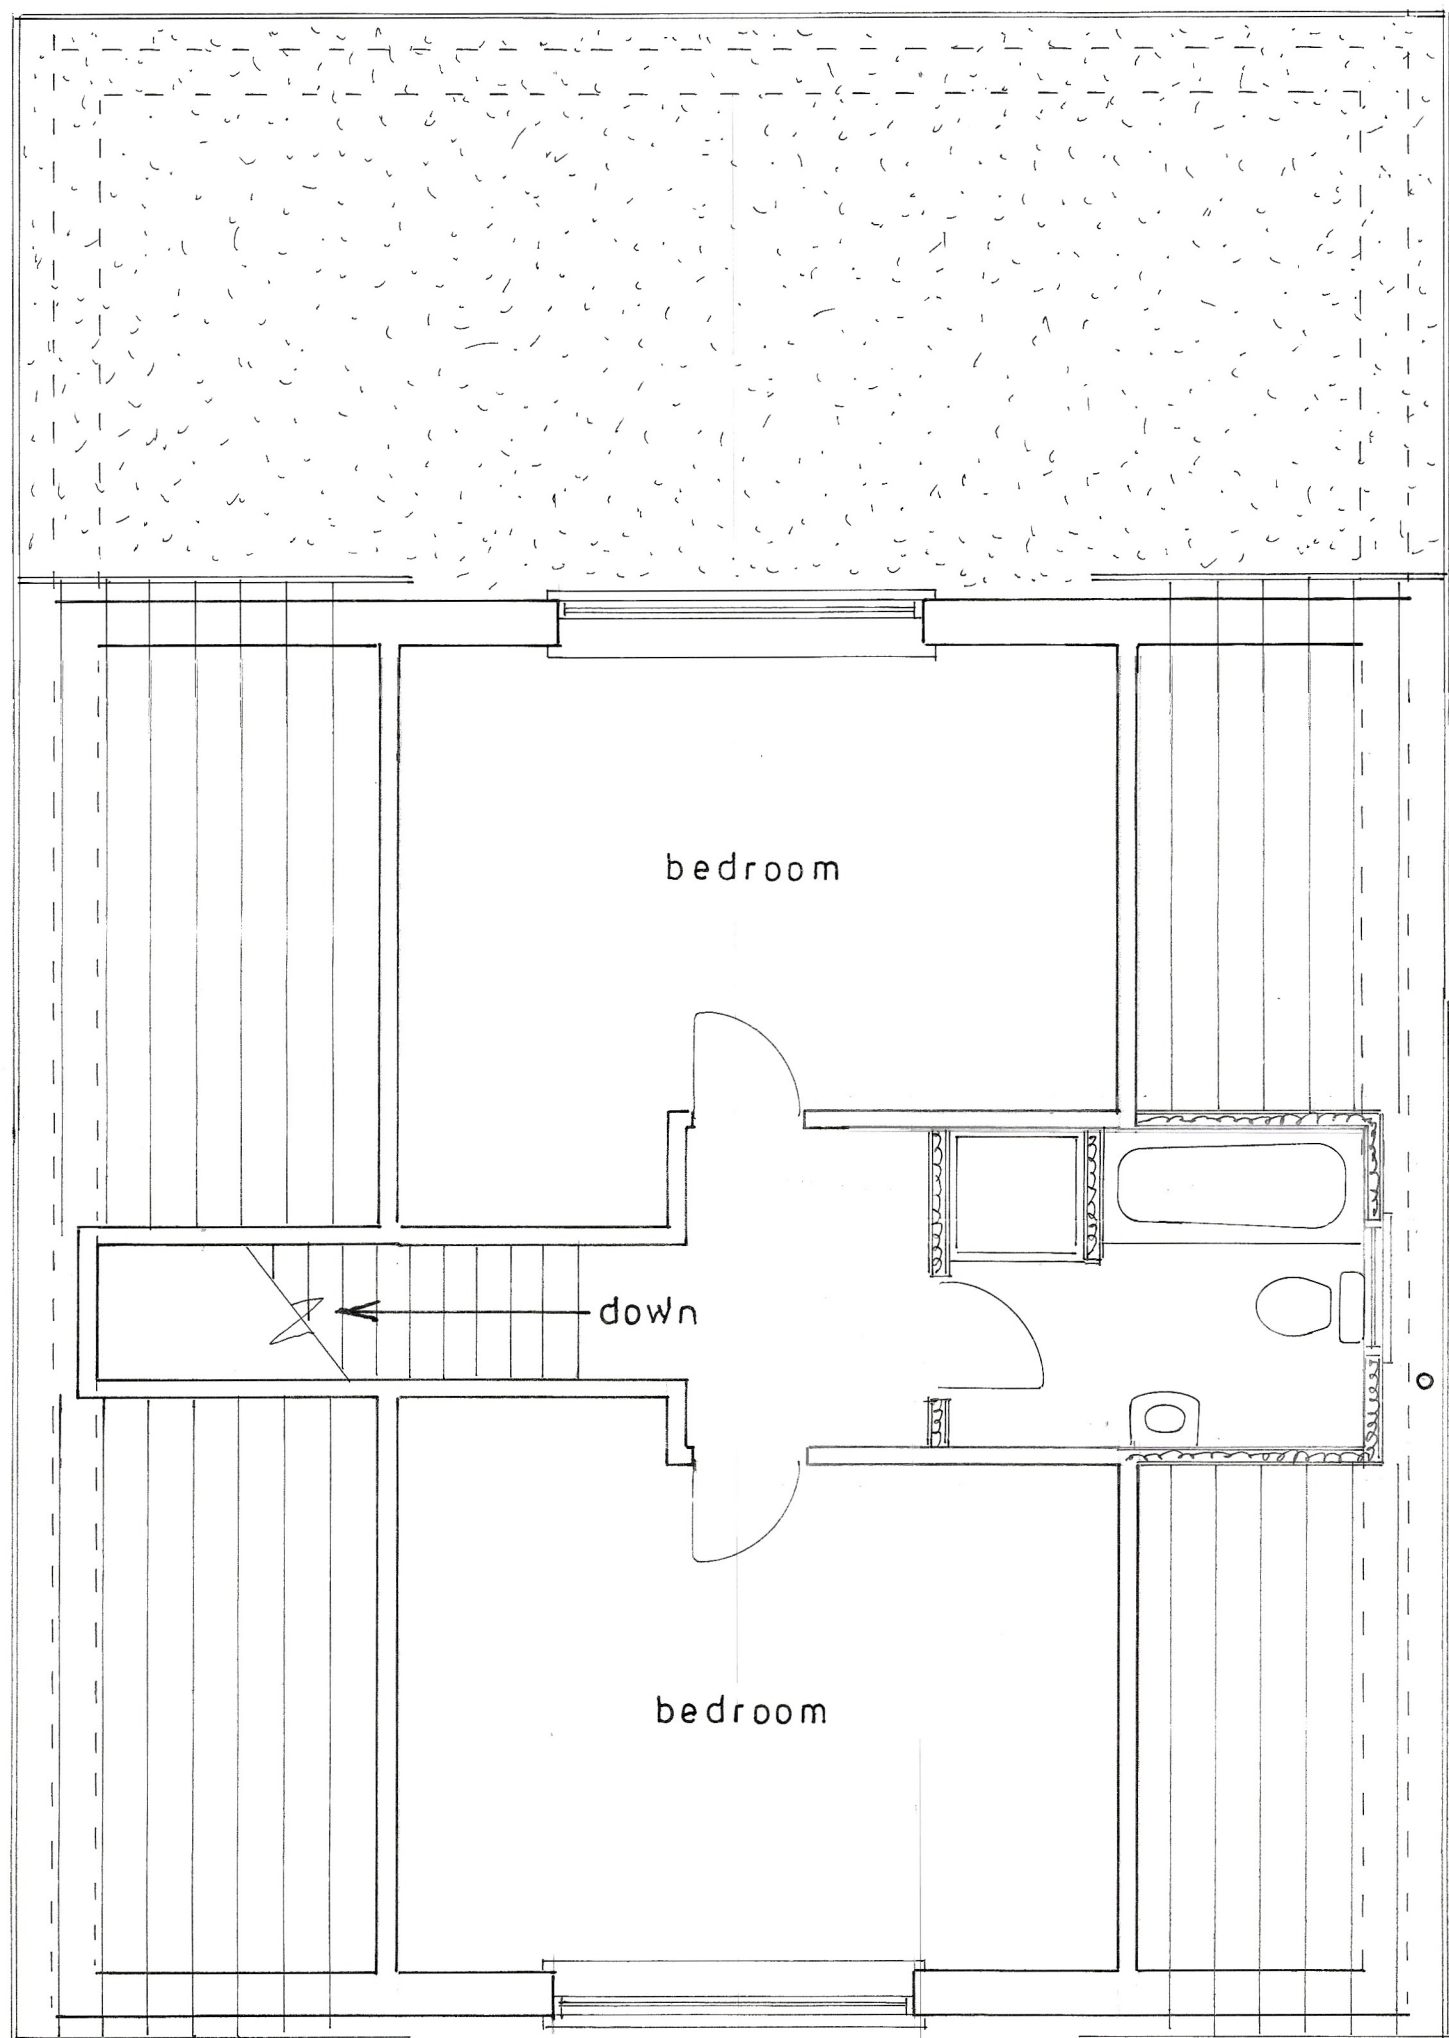


1st floor plan
1 : 50

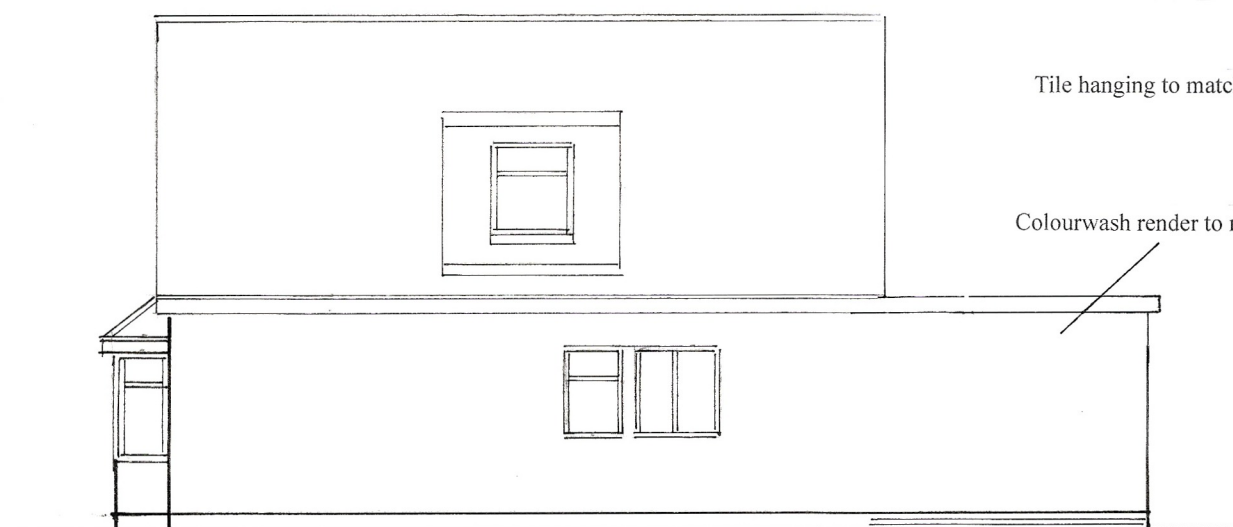


north

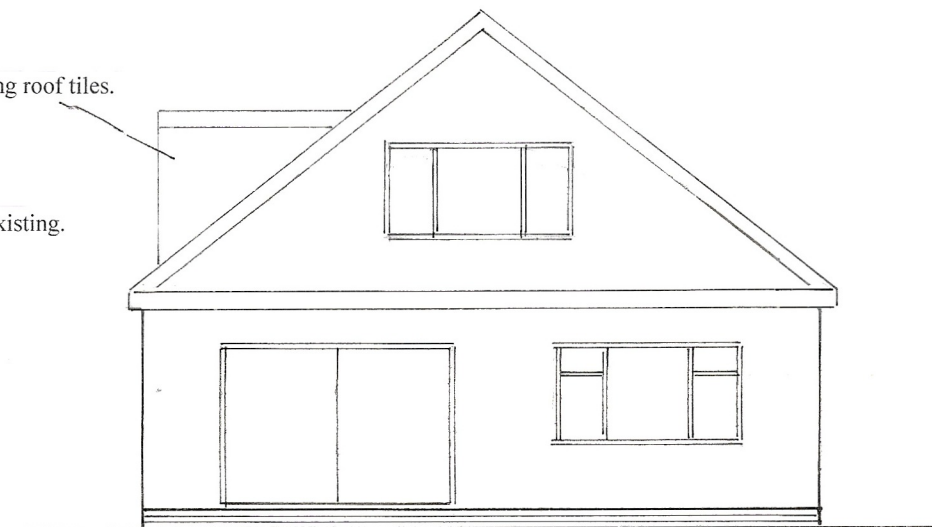

west

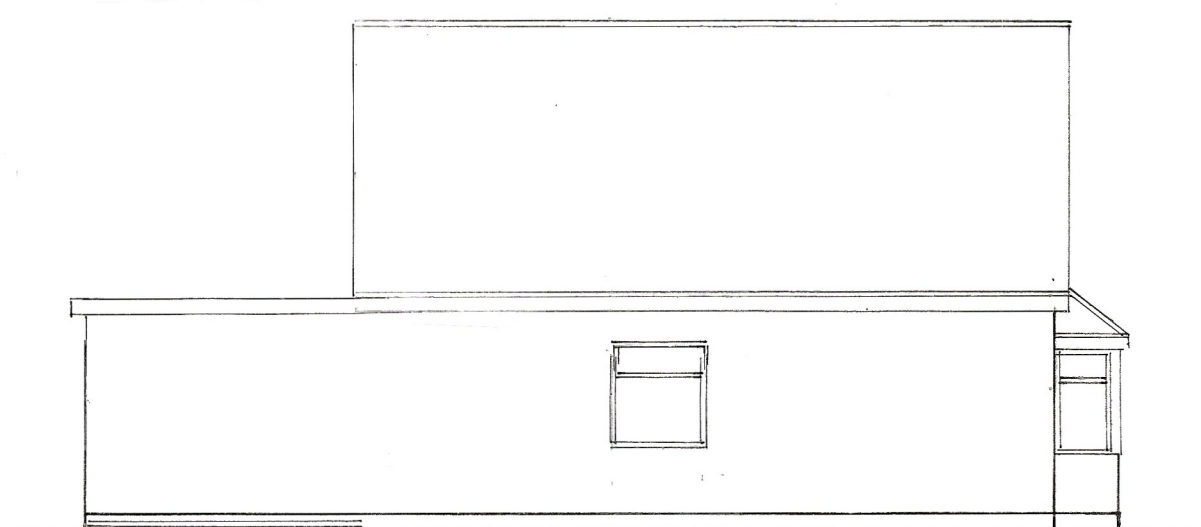


south

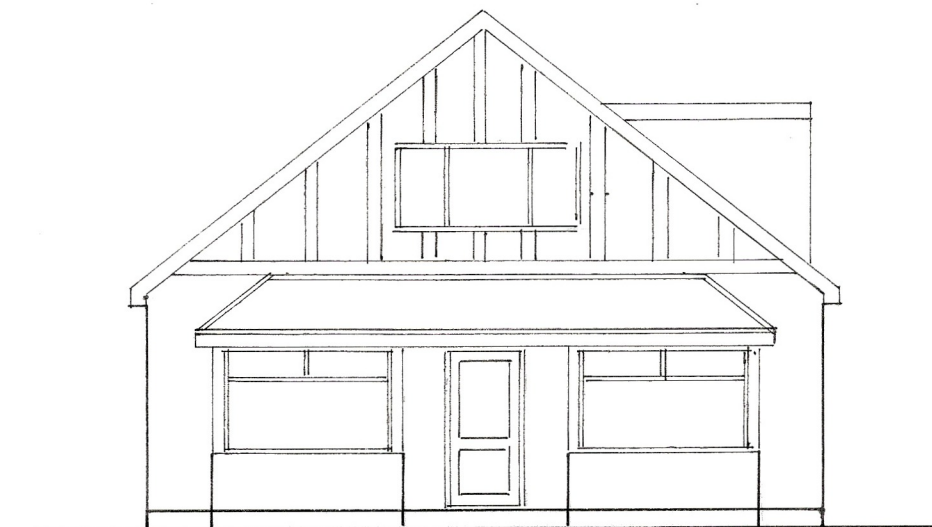

east

1 : 100

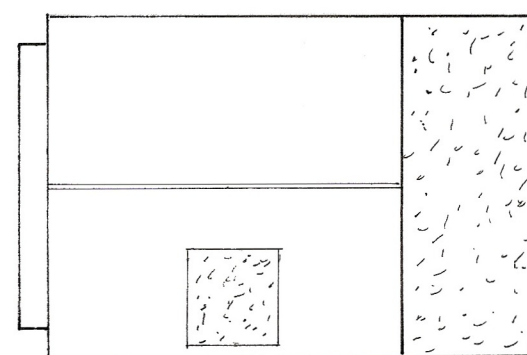

roof plan
1 : 200

Proposed

PROPOSED SINGLE STOREY EXTENSION AND 1ST FLOOR DORMER PROJECTION
AT 22, SOUTH AVE., ALDWICK FOR MR. & MRS. V. WAKE

sheet 2 of 3

Bryan Butcher
Rainbow Cottage
Nyetimber Lane
Bognor Regis PO21 3JX
01243 266871
07973 233442
bryan.butcher@btinternet.com
www.bryanbutcher.com