


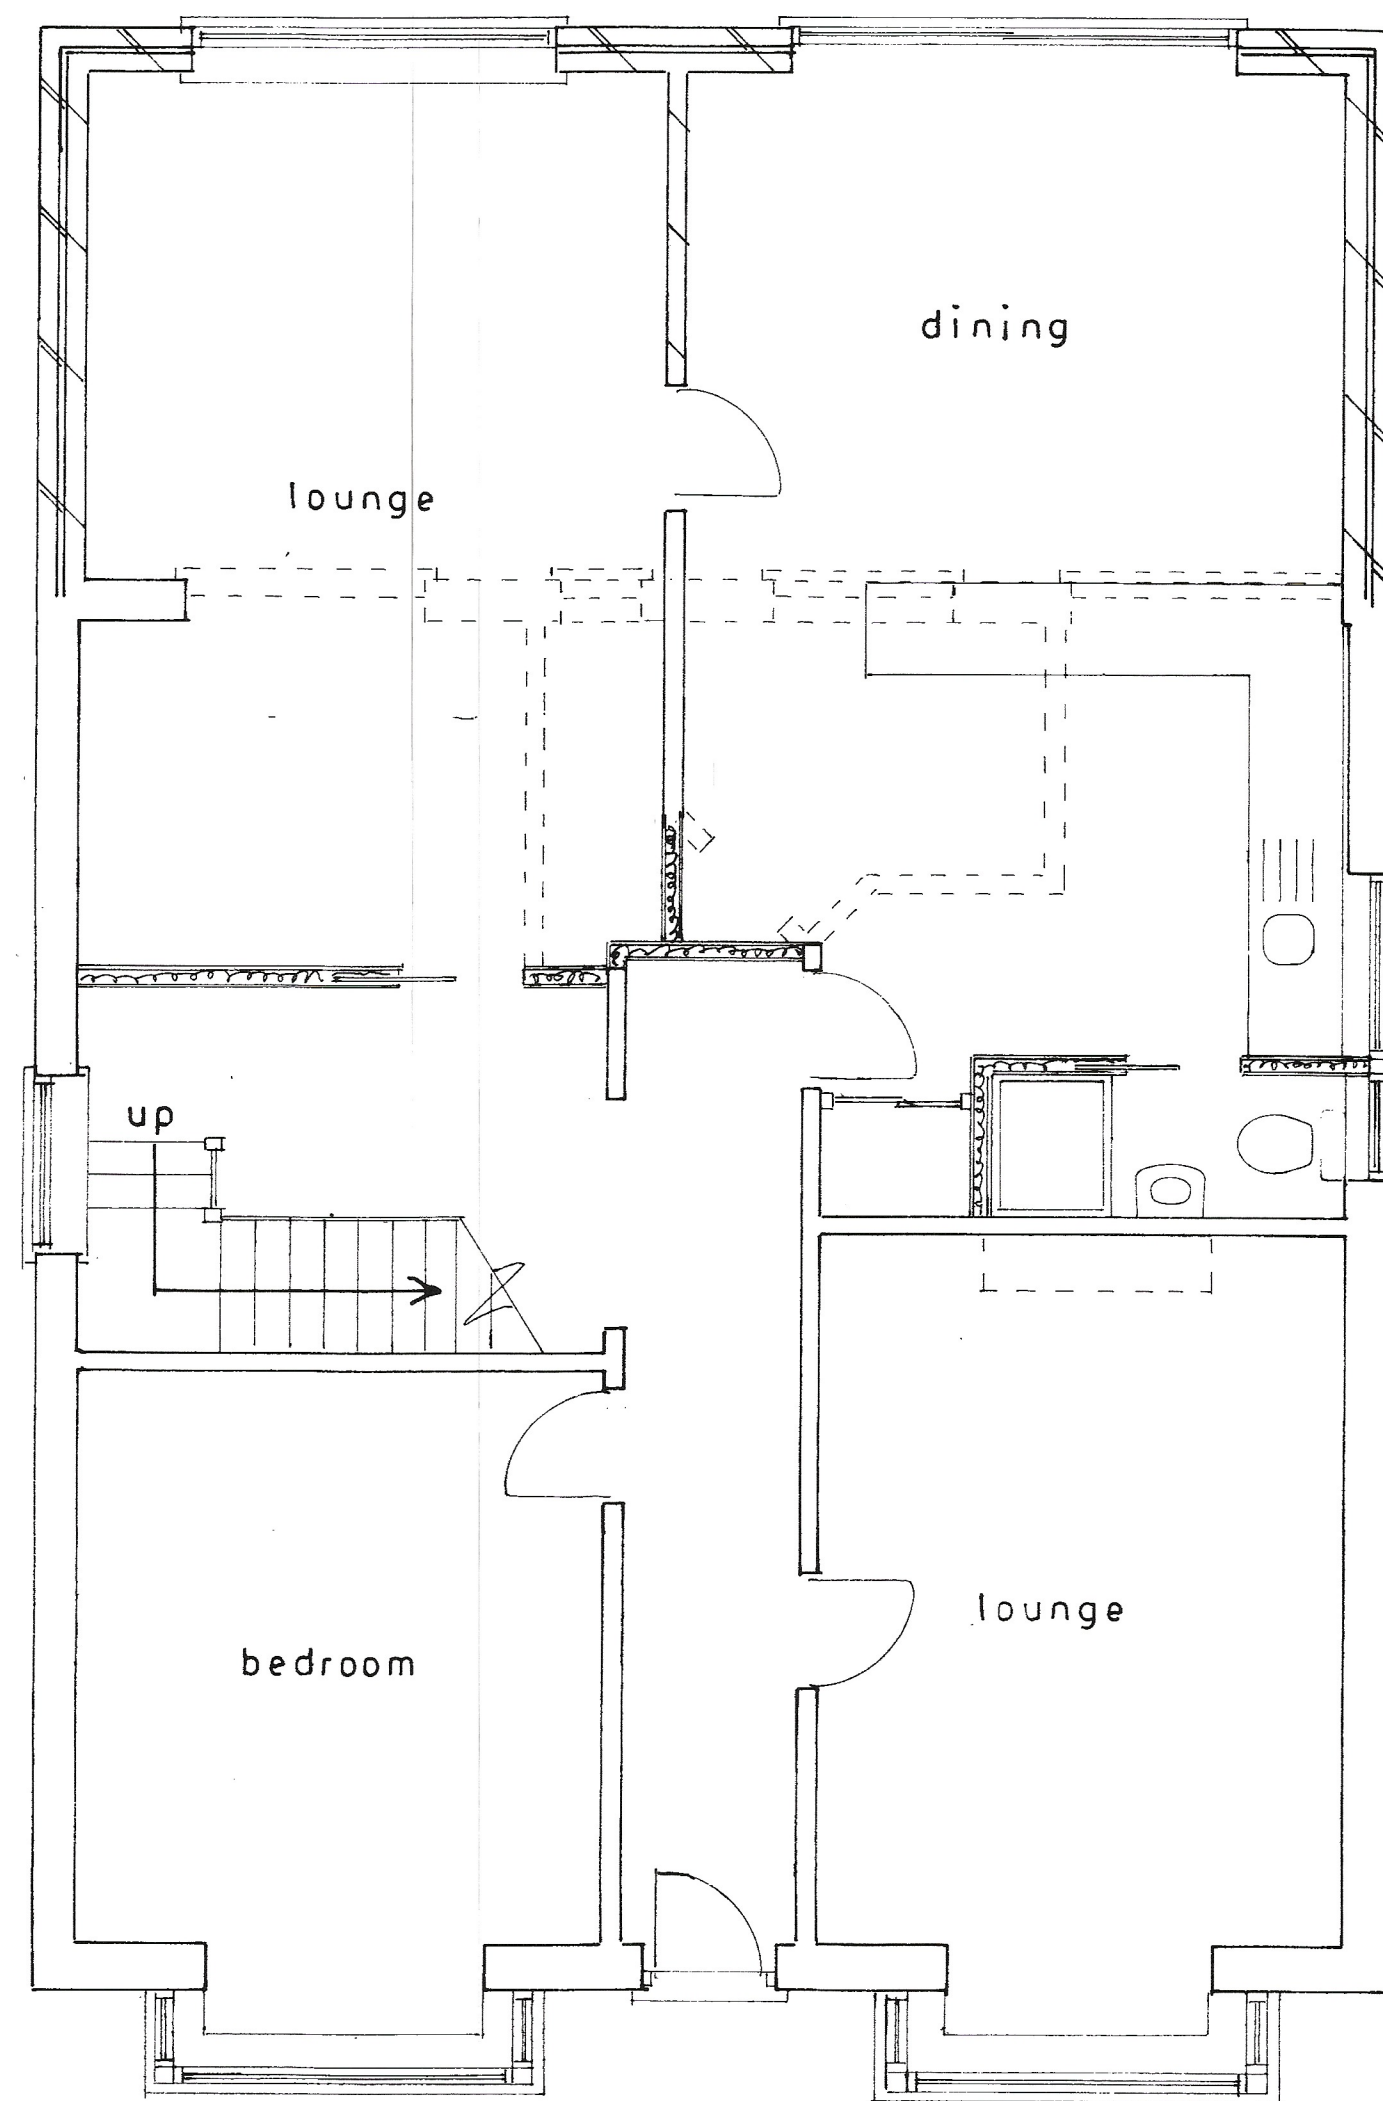

Ground floor plan

1 : 50

BOUNDARY

3650


Proposed

PROPOSED SINGLE STOREY EXTENSION AND 1ST FLOOR DORMER PROJECTION
AT 22, SOUTH AVE., ALDWICK FOR MR. & MRS. V. WAKE



location plan

1 : 1250

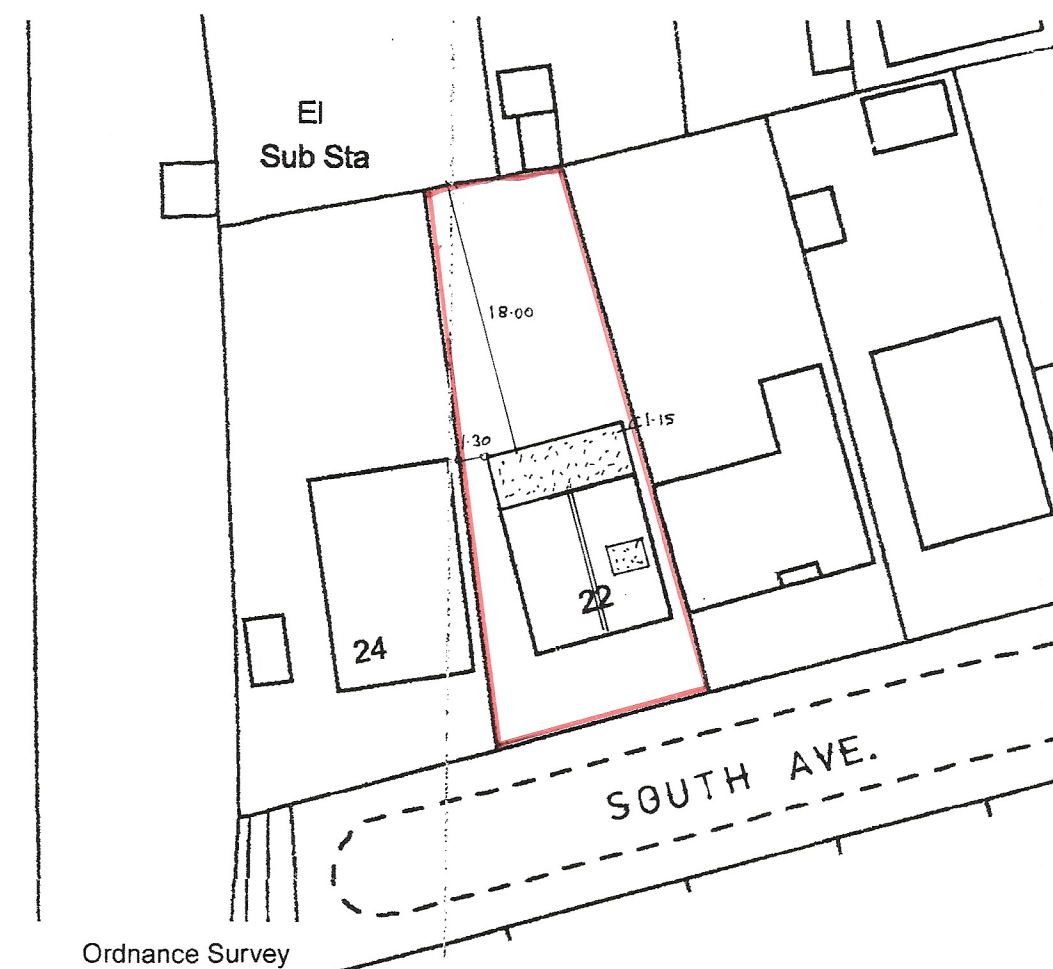

Ordinance Survey
 Paper Map Copying
 Licence No.
 100056538

block plan

1 : 500

sheet 1

of 3

Bryan Butcher
 Rainbow Cottage
 Nyetimber Lane
 Bognor Regis PO21 3JX
 01243 266871
 07973 233442
 bryan.butcher@btinternet.com
 www.bryanbutcher.com