


Existing Drive

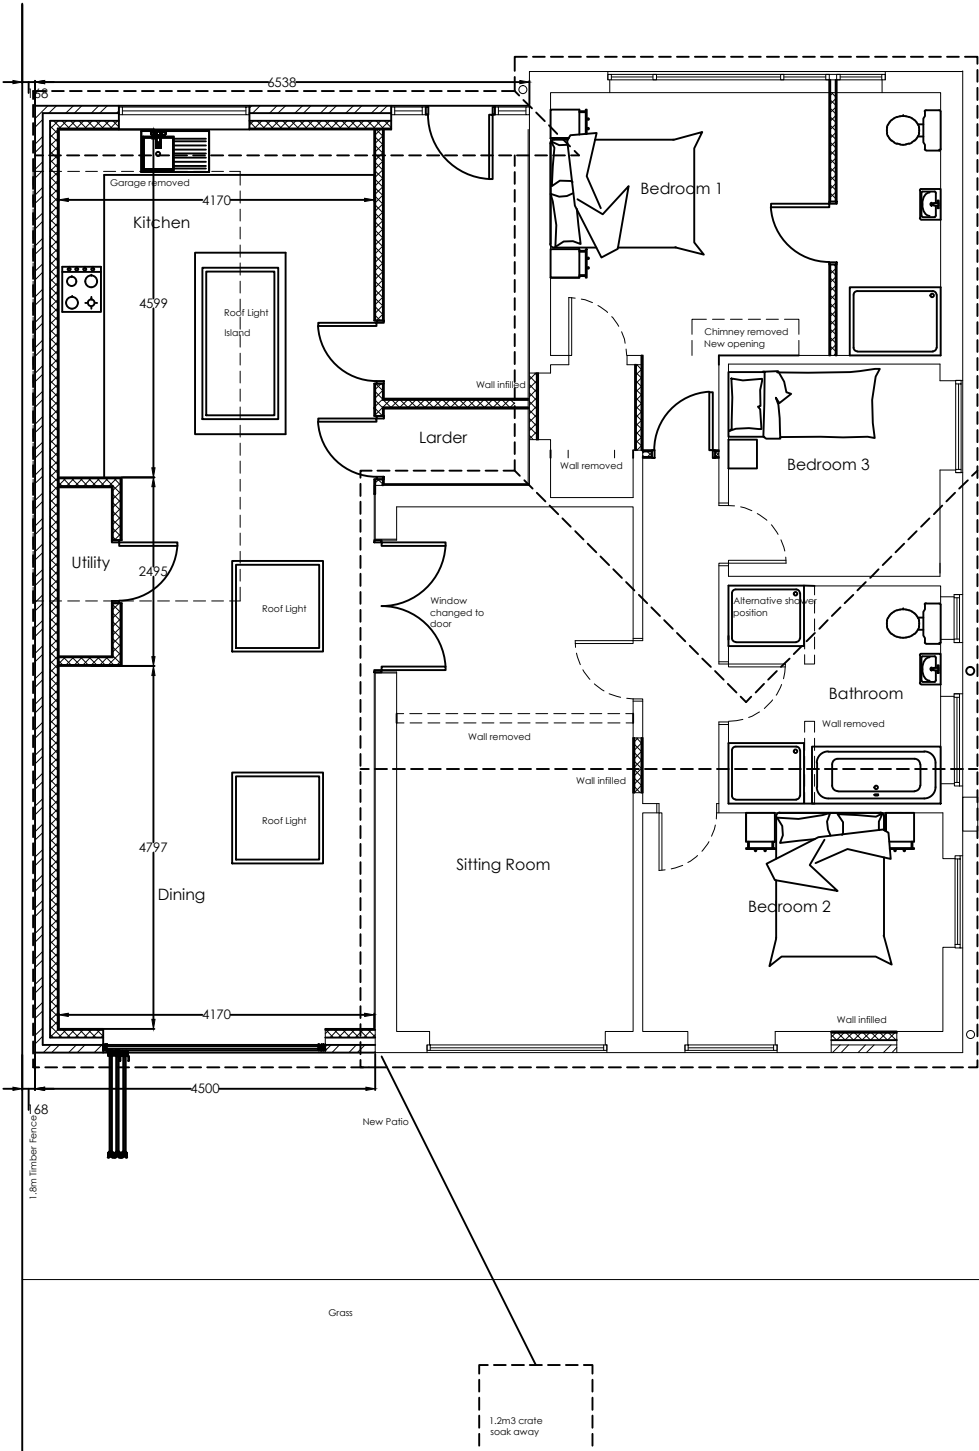

Materials

Roof :- Pitched roof Plain tiles.

Felt flat roof

Walls :- Face brick

Fascia and Soffit :- plasticr.

Windows :- PVC double glazed

Doors :- PPC Aluminium and composite double glazed.

Gutter :- plastic.

NOTE
THIS DRAWING MAY BE SCALED FOR PLANNING PURPOSES ONLY.


ALL DIMENSIONS TO BE CHECKED ON SITE PRIOR TO COMMENCEMENT OF WORK. ALL DIMENSIONS RELATING TO SUB-CONTRACTORS OR SUPPLIERS WORK MUST BE CHECKED AND AGREED BETWEEN THE GENERAL CONTRACTOR, THE SUB-CONTRACTOR(S) AND / OR SUPPLIER(S). ALL DIMENSIONS ARE IN MILLIMETRES. ALL WORKS OR MATERIALS INDICATED ON THE DRAWING ARE TO BE TO THE LATEST BRITISH STANDARDS AND ARE TO BE CARRIED OUT IN ACCORDANCE WITH THE RELEVANT CODES OF PRACTICE OR RECOGNISED TRADE ASSOCIATION RECOMMENDATIONS AND PUBLICATIONS.

THIS DRAWING TO BE READ IN CONJUNCTION WITH ALL RELEVANT DRAWINGS AND SPECIFICATIONS OF OTHER CONSULTANTS.


ANY DISCREPANCIES TO BE BROUGHT TO THE ATTENTION OF PDK ARCHITECTURE AND SURVEYING . IF IN DOUBT ASK.

© THIS DRAWING IS THE COPYRIGHT OF PDK ARCHITECTURE AND SURVEYING.

APPR DATE STATUS

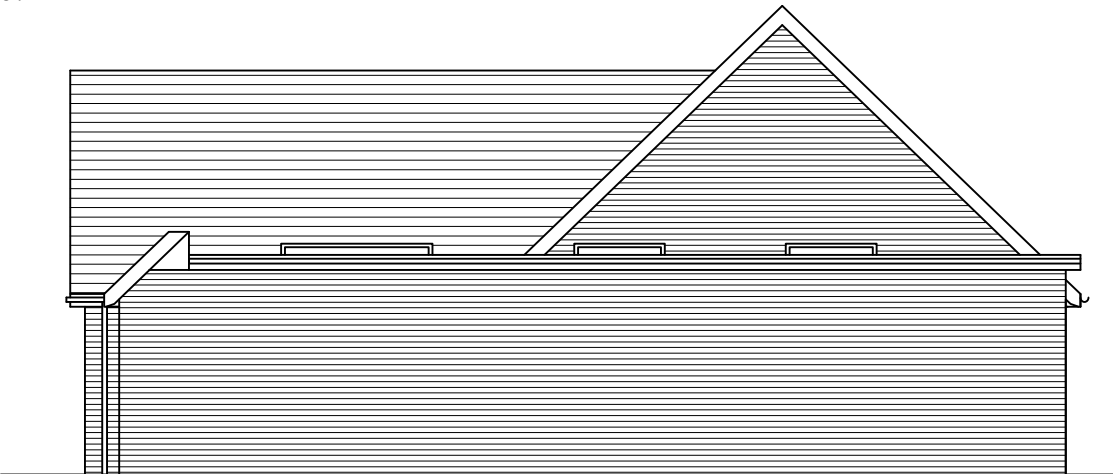


East

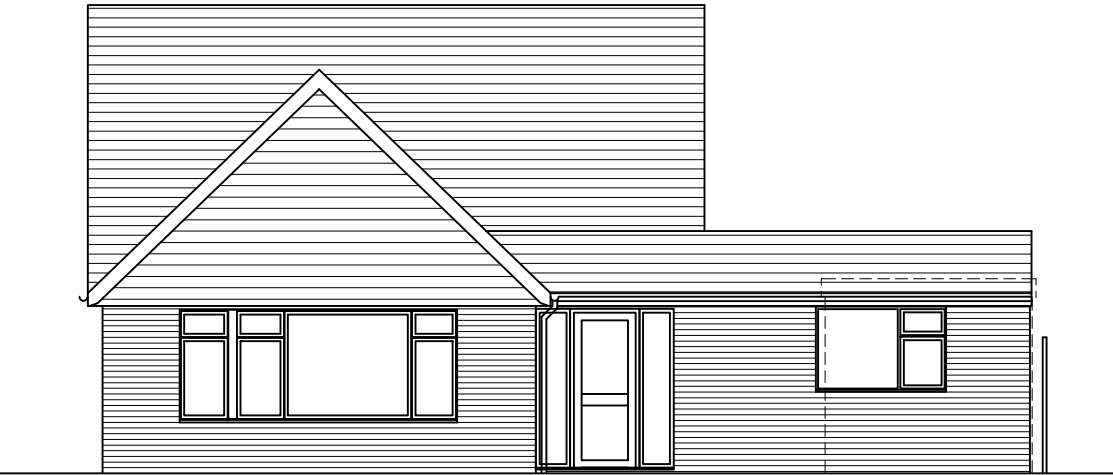

South

1:100 @ A3

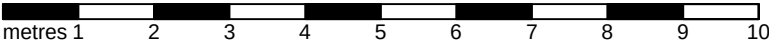

North



West

A		11-05-21	Front door, window Internal alterations	pjc
REV	DATE	AMENDMENT		BY
PROJECT		27 YEOMANS ACRE BOGNOR REGIS SUSSEX. PO21 3QJ		
DRAWING		PROPOSED PLANS and ELEVATIONS		
Date	April 2021	Drawn By	PJC	
Scale	1: 100 @A3	Iss. App. By	DKC	
Drawing No	003 A	File Location	0394	

29 Breach Avenue,
Southbourne,
Emsworth,
Hampshire, PO10 8NB
T: 01243 697164
M: 07879471666
www.pdkconsulting.co.uk

PDK
Architecture
and
Surveying

ARUN DISTRICT COUNCIL