


2. GENERAL ARRANGEMENT

AMENDMENT 31.07.2018

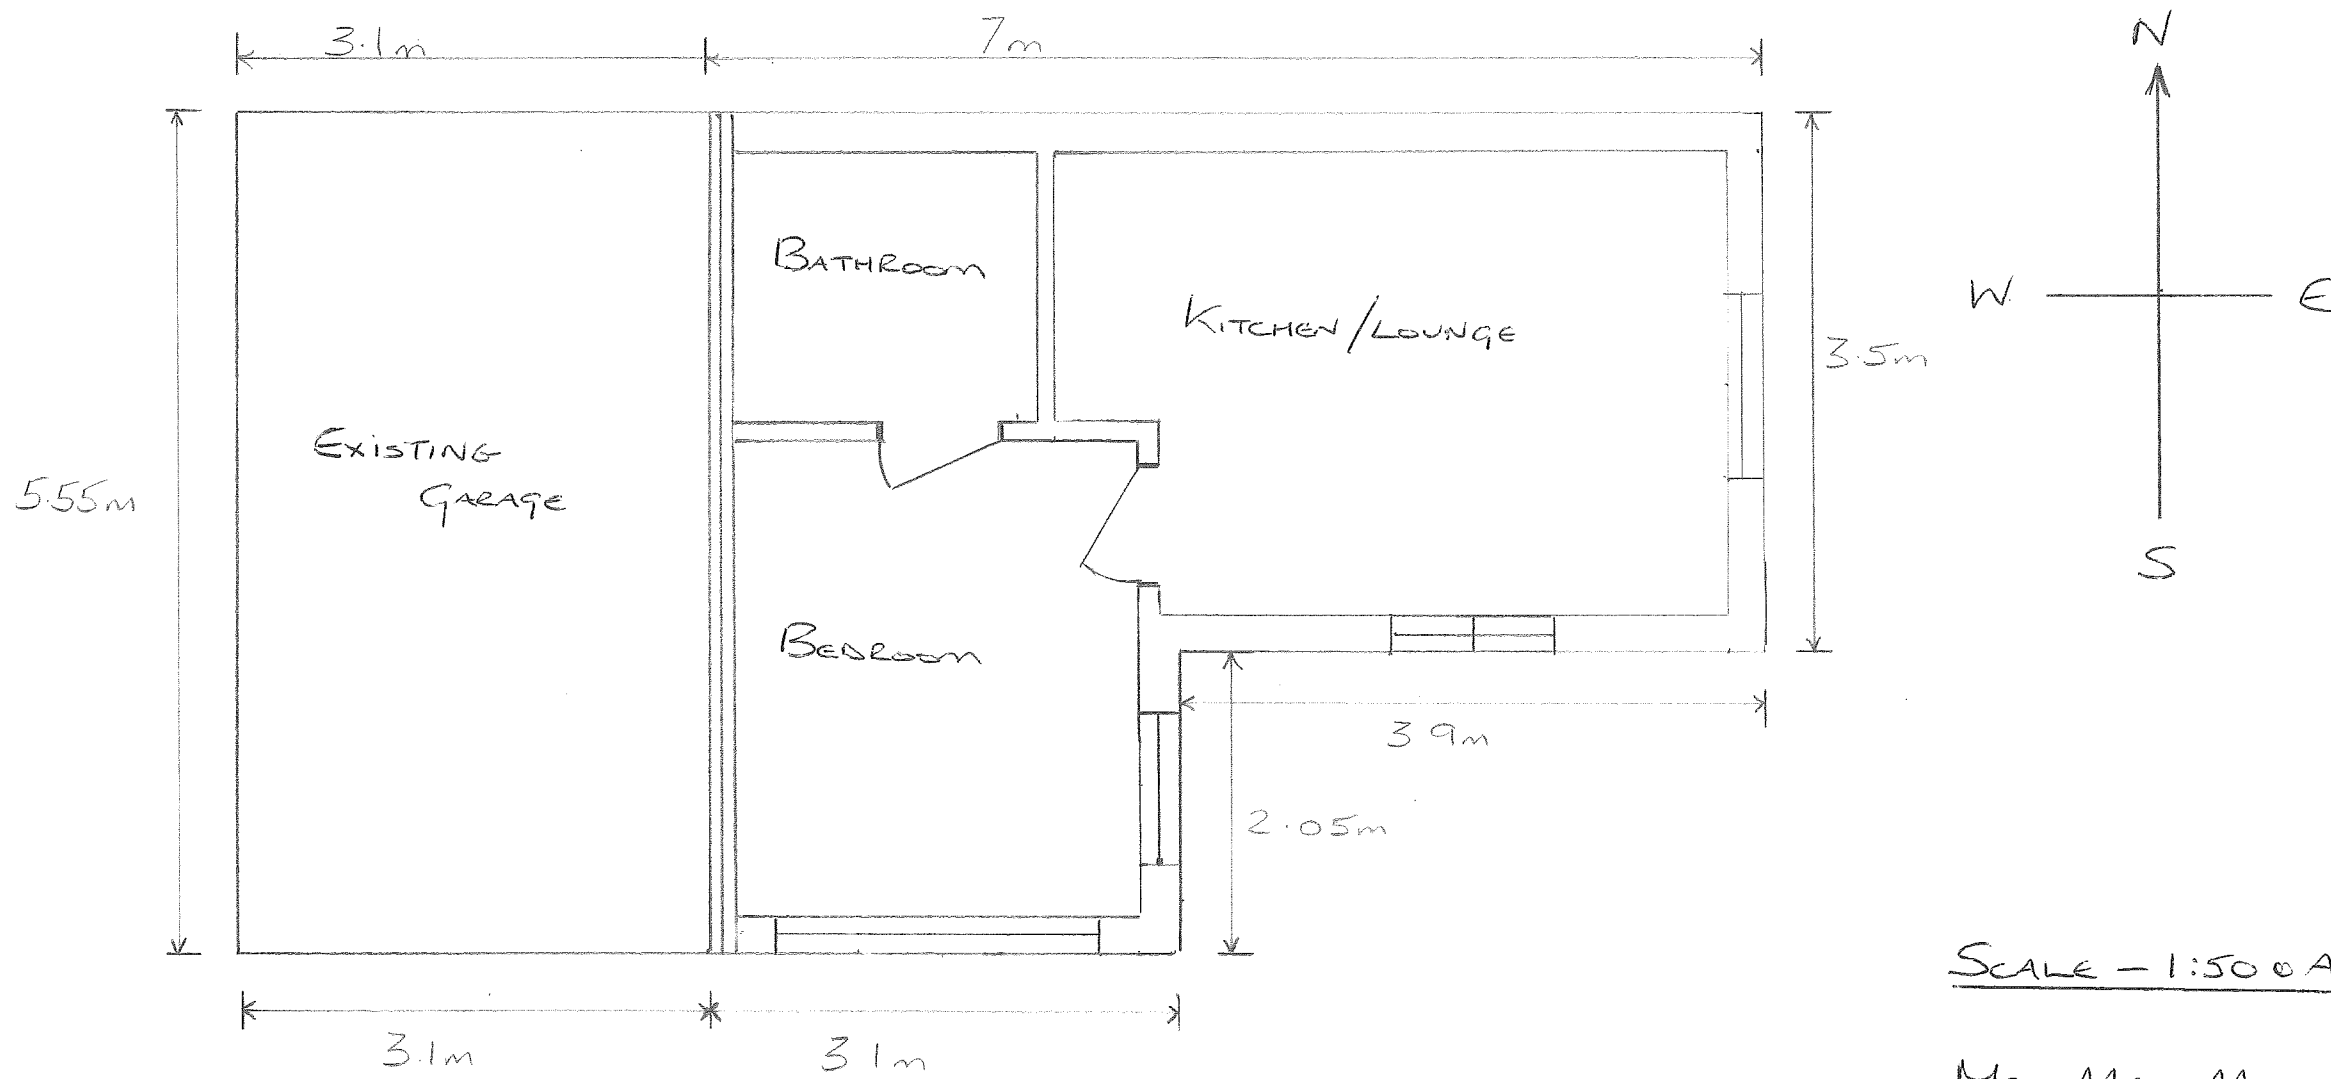

SCALE - 1:50 @ A3

MR. MRS MUSA
WESTSIDE COTTAGE
254 ALDWICK ROAD
BOGNOR REGIS

PREPLANNING REF:
152813355304