
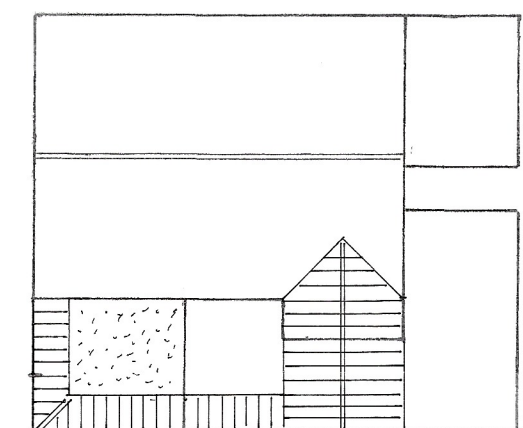


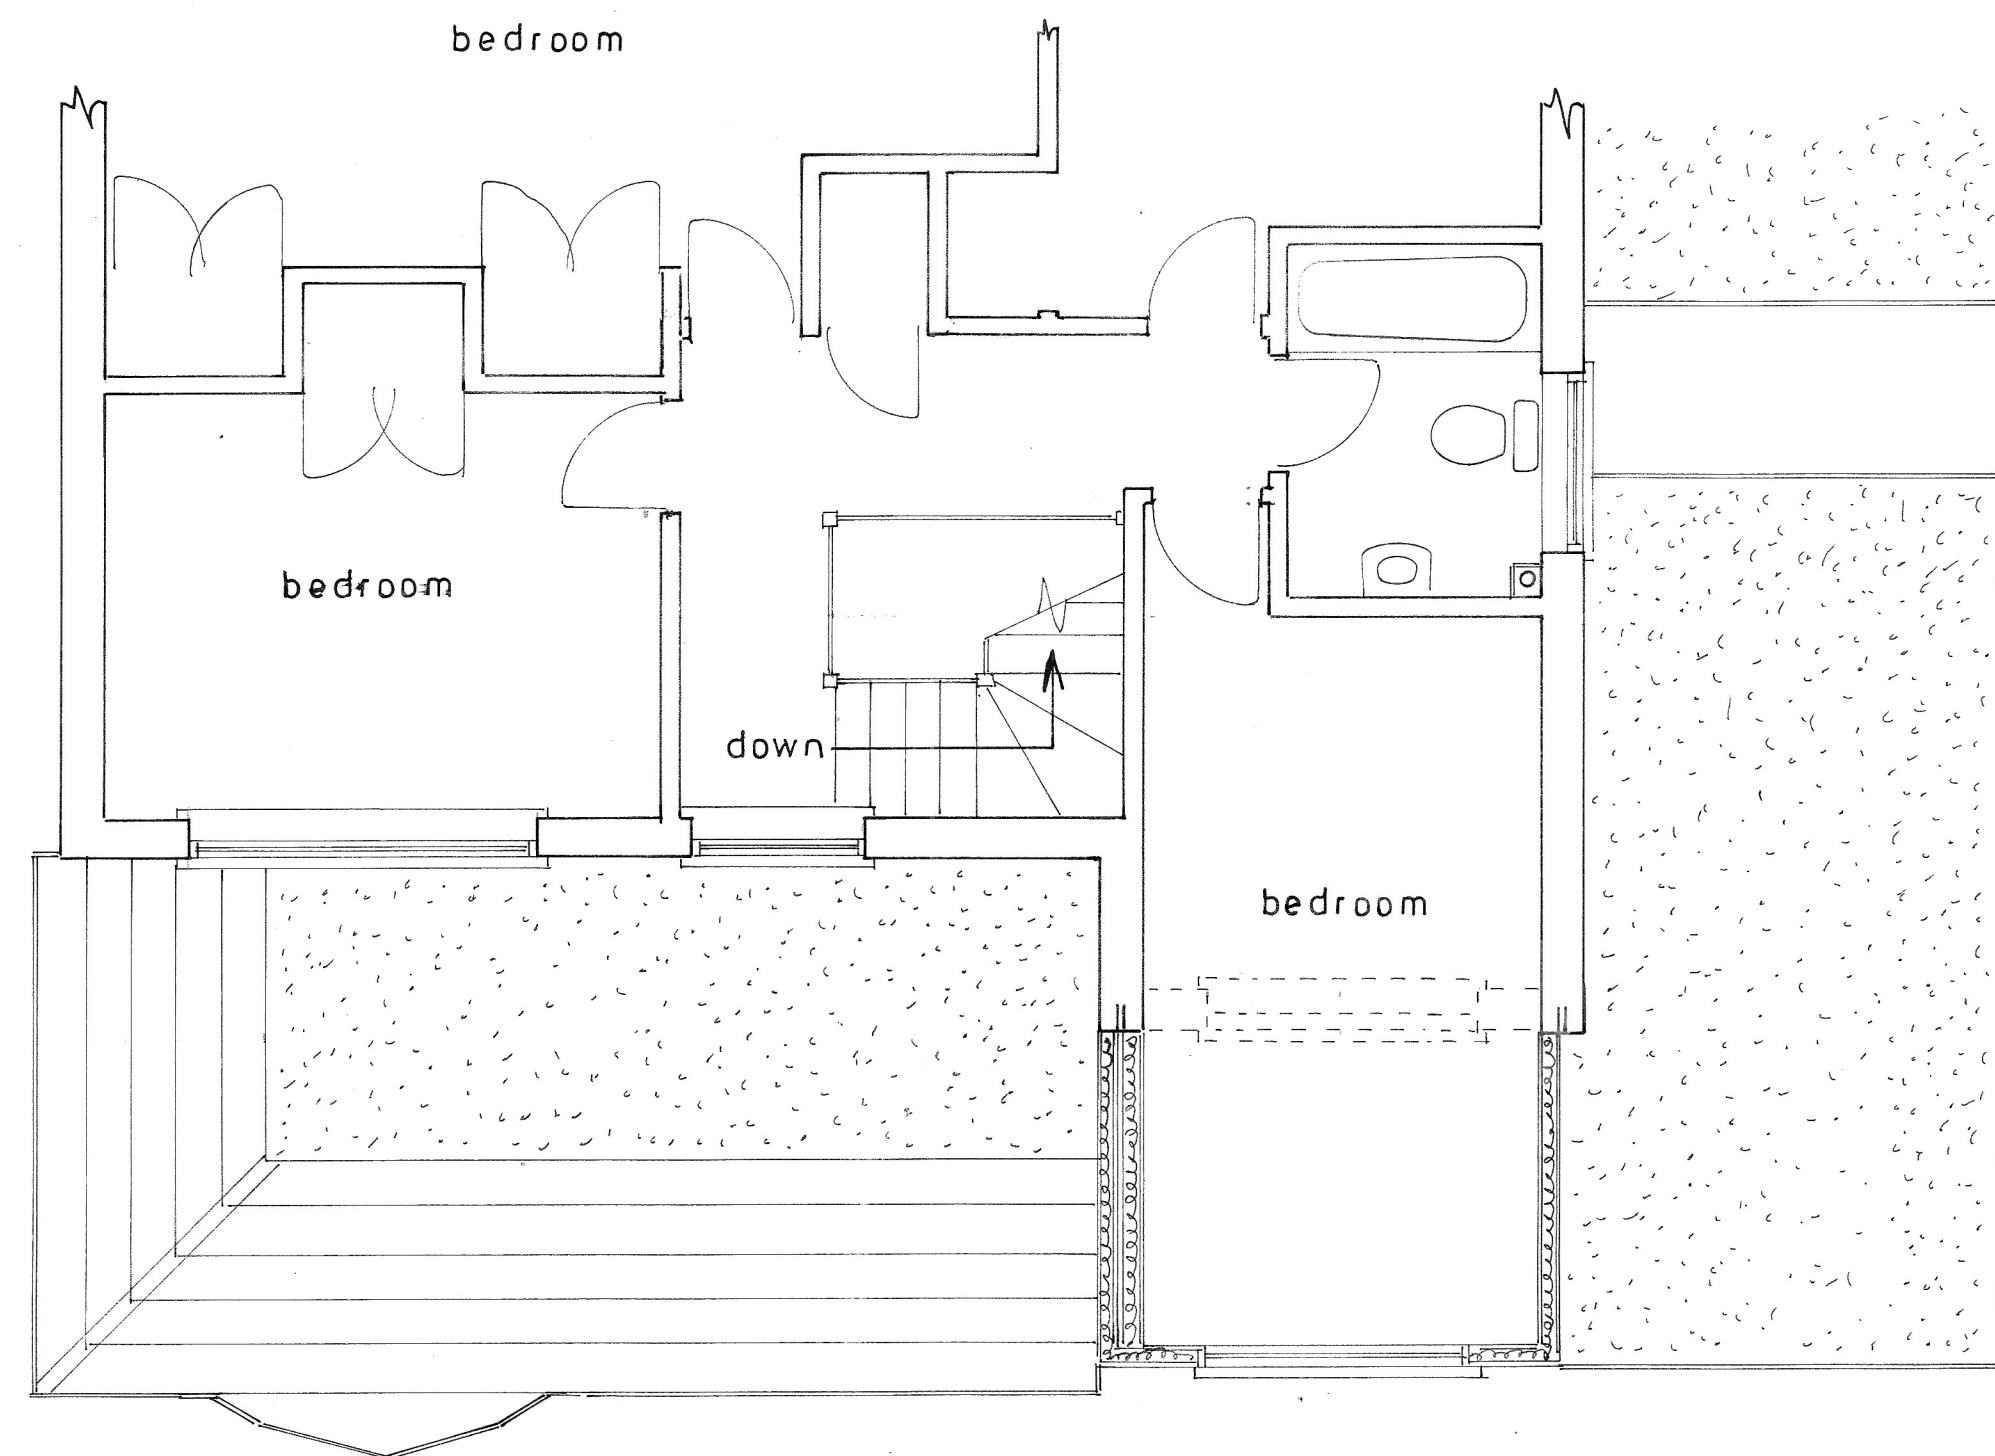

sheet 2 of 3

Proposed

PROPOSED SINGLE STOREY AND 1ST FLOOR EXTENSIONS AT 7, GARDEN COURT, ALDWICK
FOR MR. & MRS. S. ERKIERT.

Bryan Butcher
Rainbow Cottage
Nyetimber Lane
Bognor Regis PO21 3JX
01243 266871
07973 233442
bryan.butcher@btinternet.com
www.bryanbutcher.com