



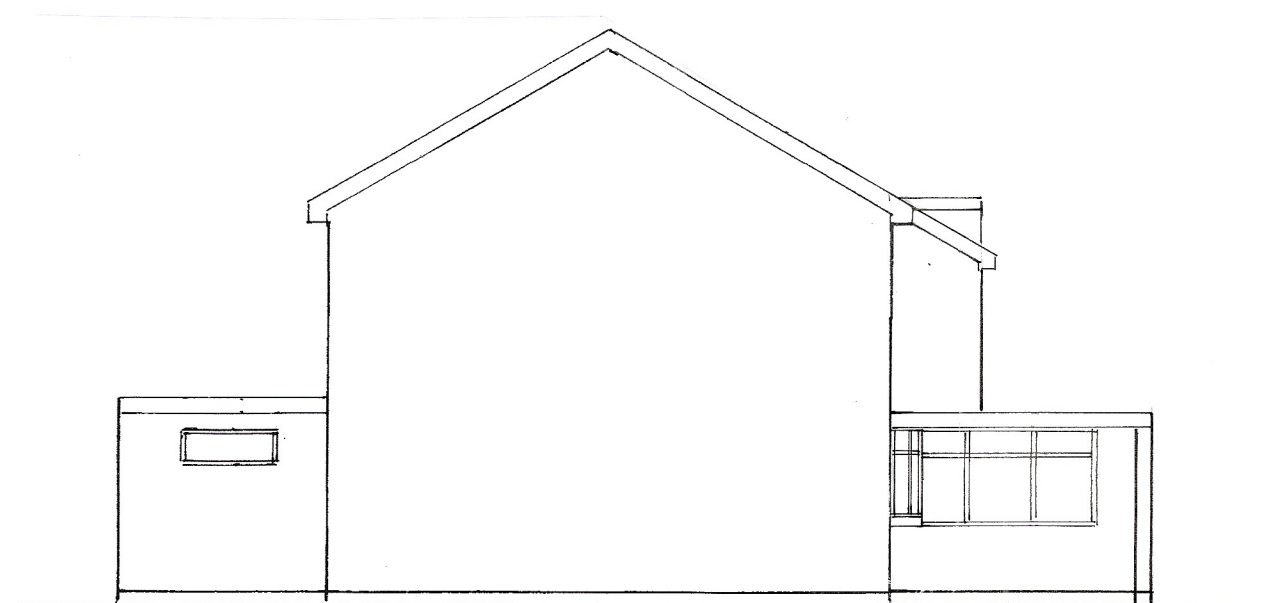


east

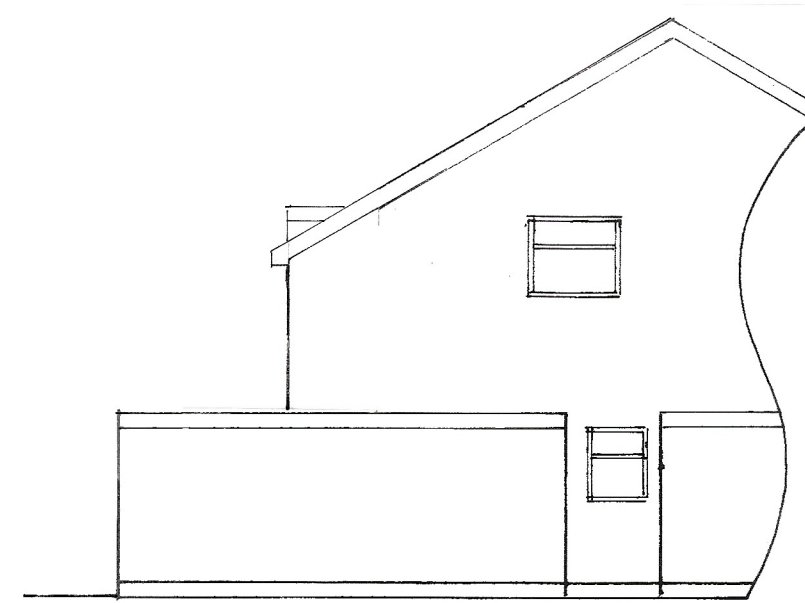


north
1 : 100




west

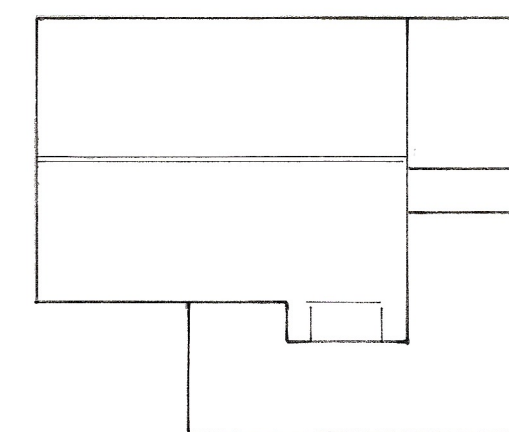

roof plan
1 : 200

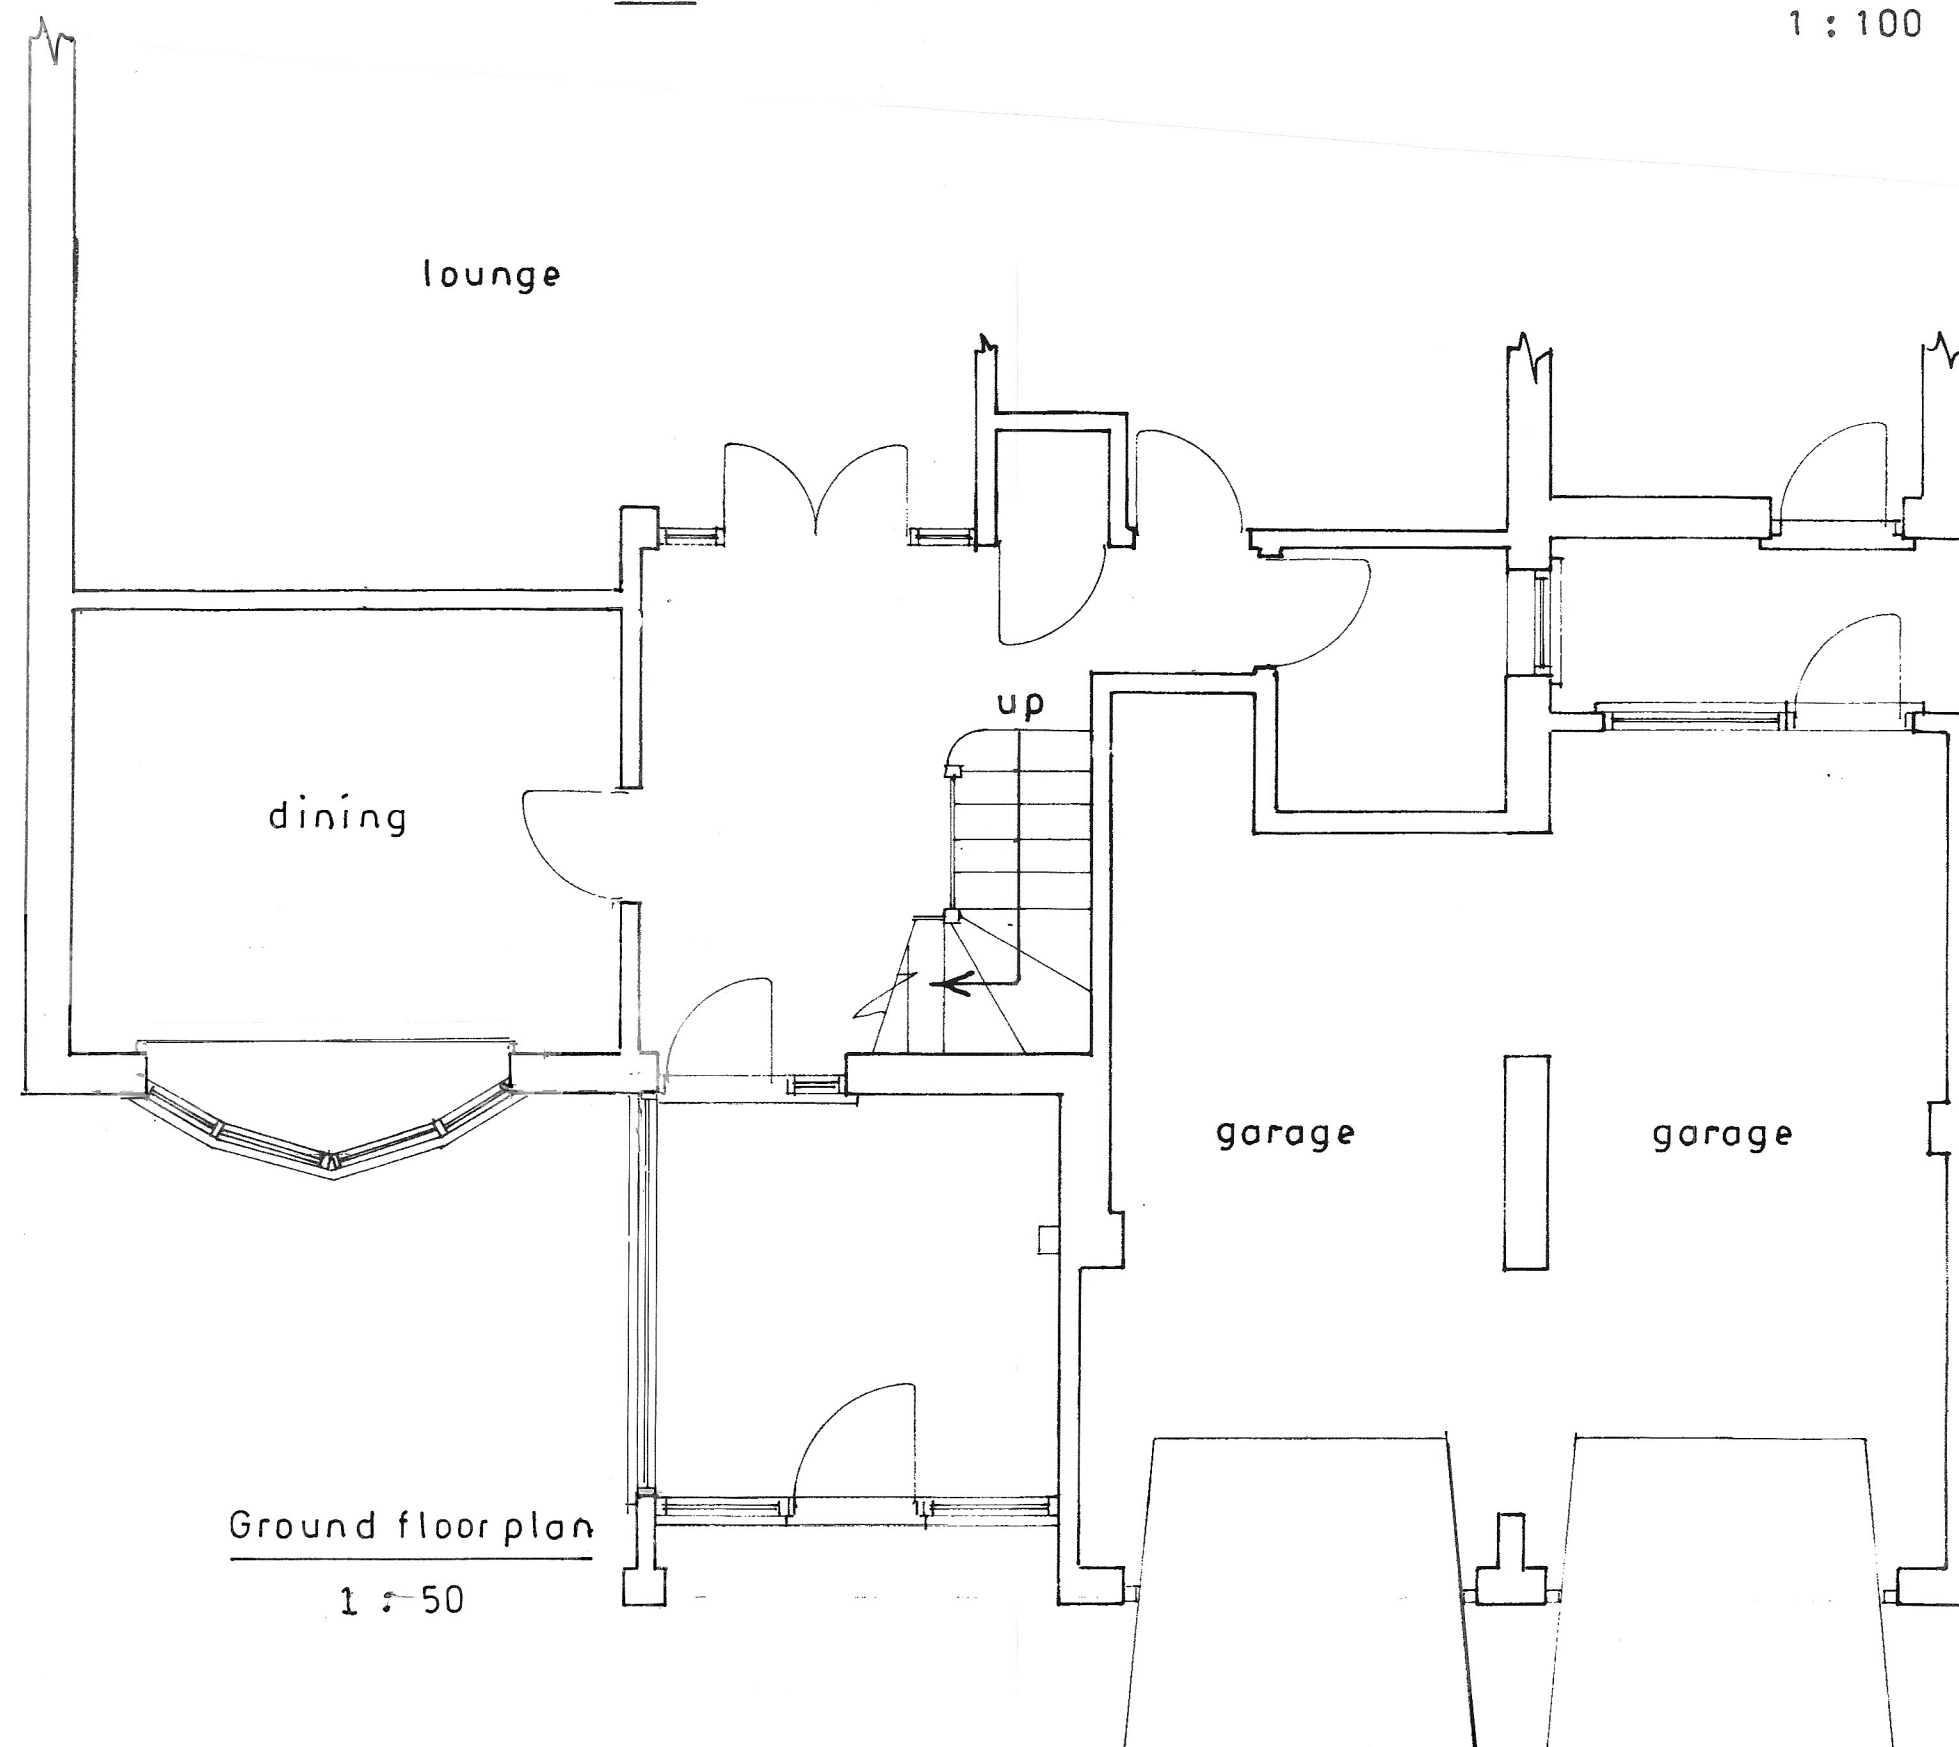

Ground floor plan
1 : 50

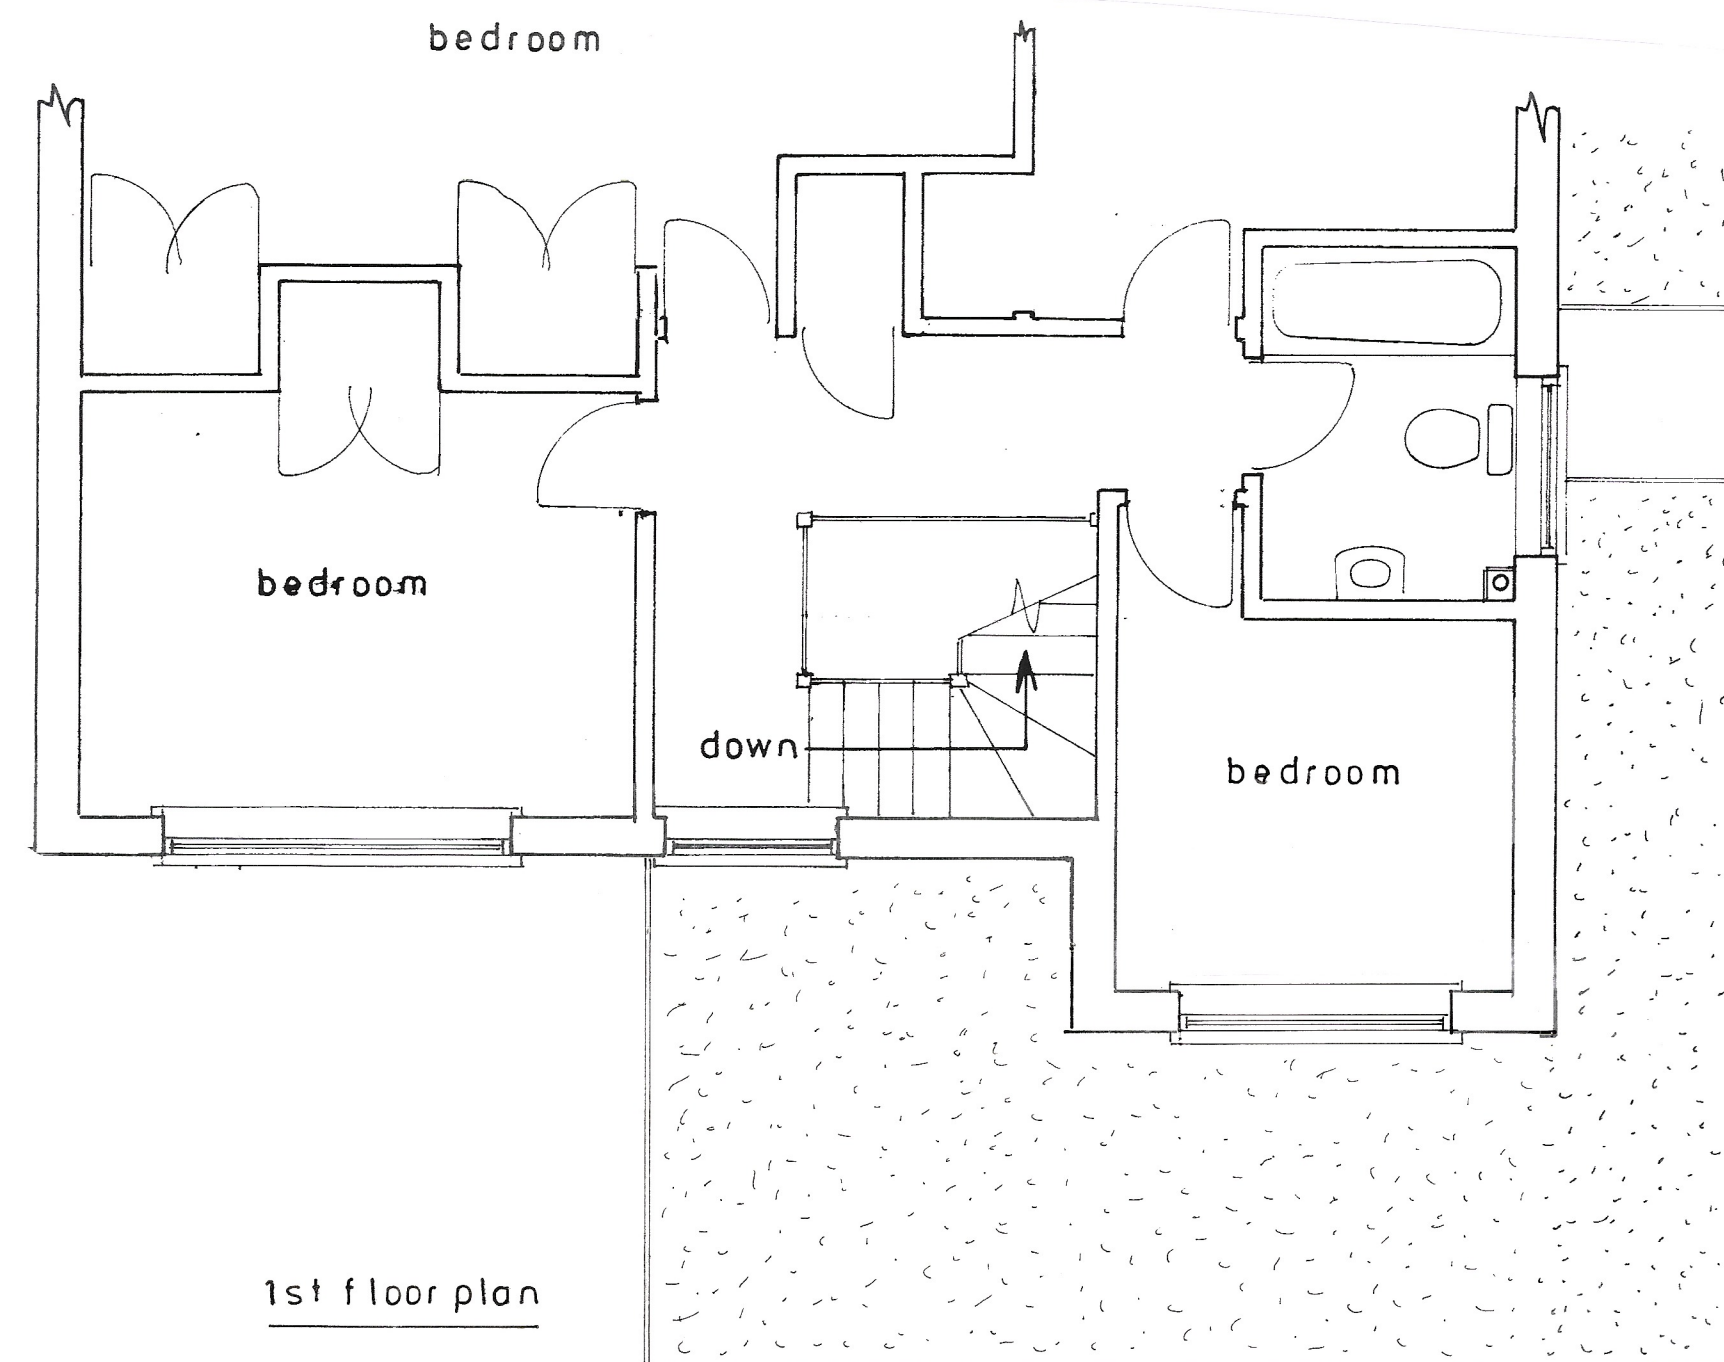

1st floor plan

sheet 3 of 3

Existing

PROPOSED SINGLE STOREY AND 1ST FLOOR EXTENSIONS AT 7, GARDEN COURT, ALDWICK
FOR MR. & MRS. S. ERKIERT.

Bryan Butcher
Rainbow Cottage
Nyetimber Lane
Bognor Regis PO21 3JX
01243 266871
07973 233442
bryan.butcher@btinternet.com
www.bryanbutcher.com