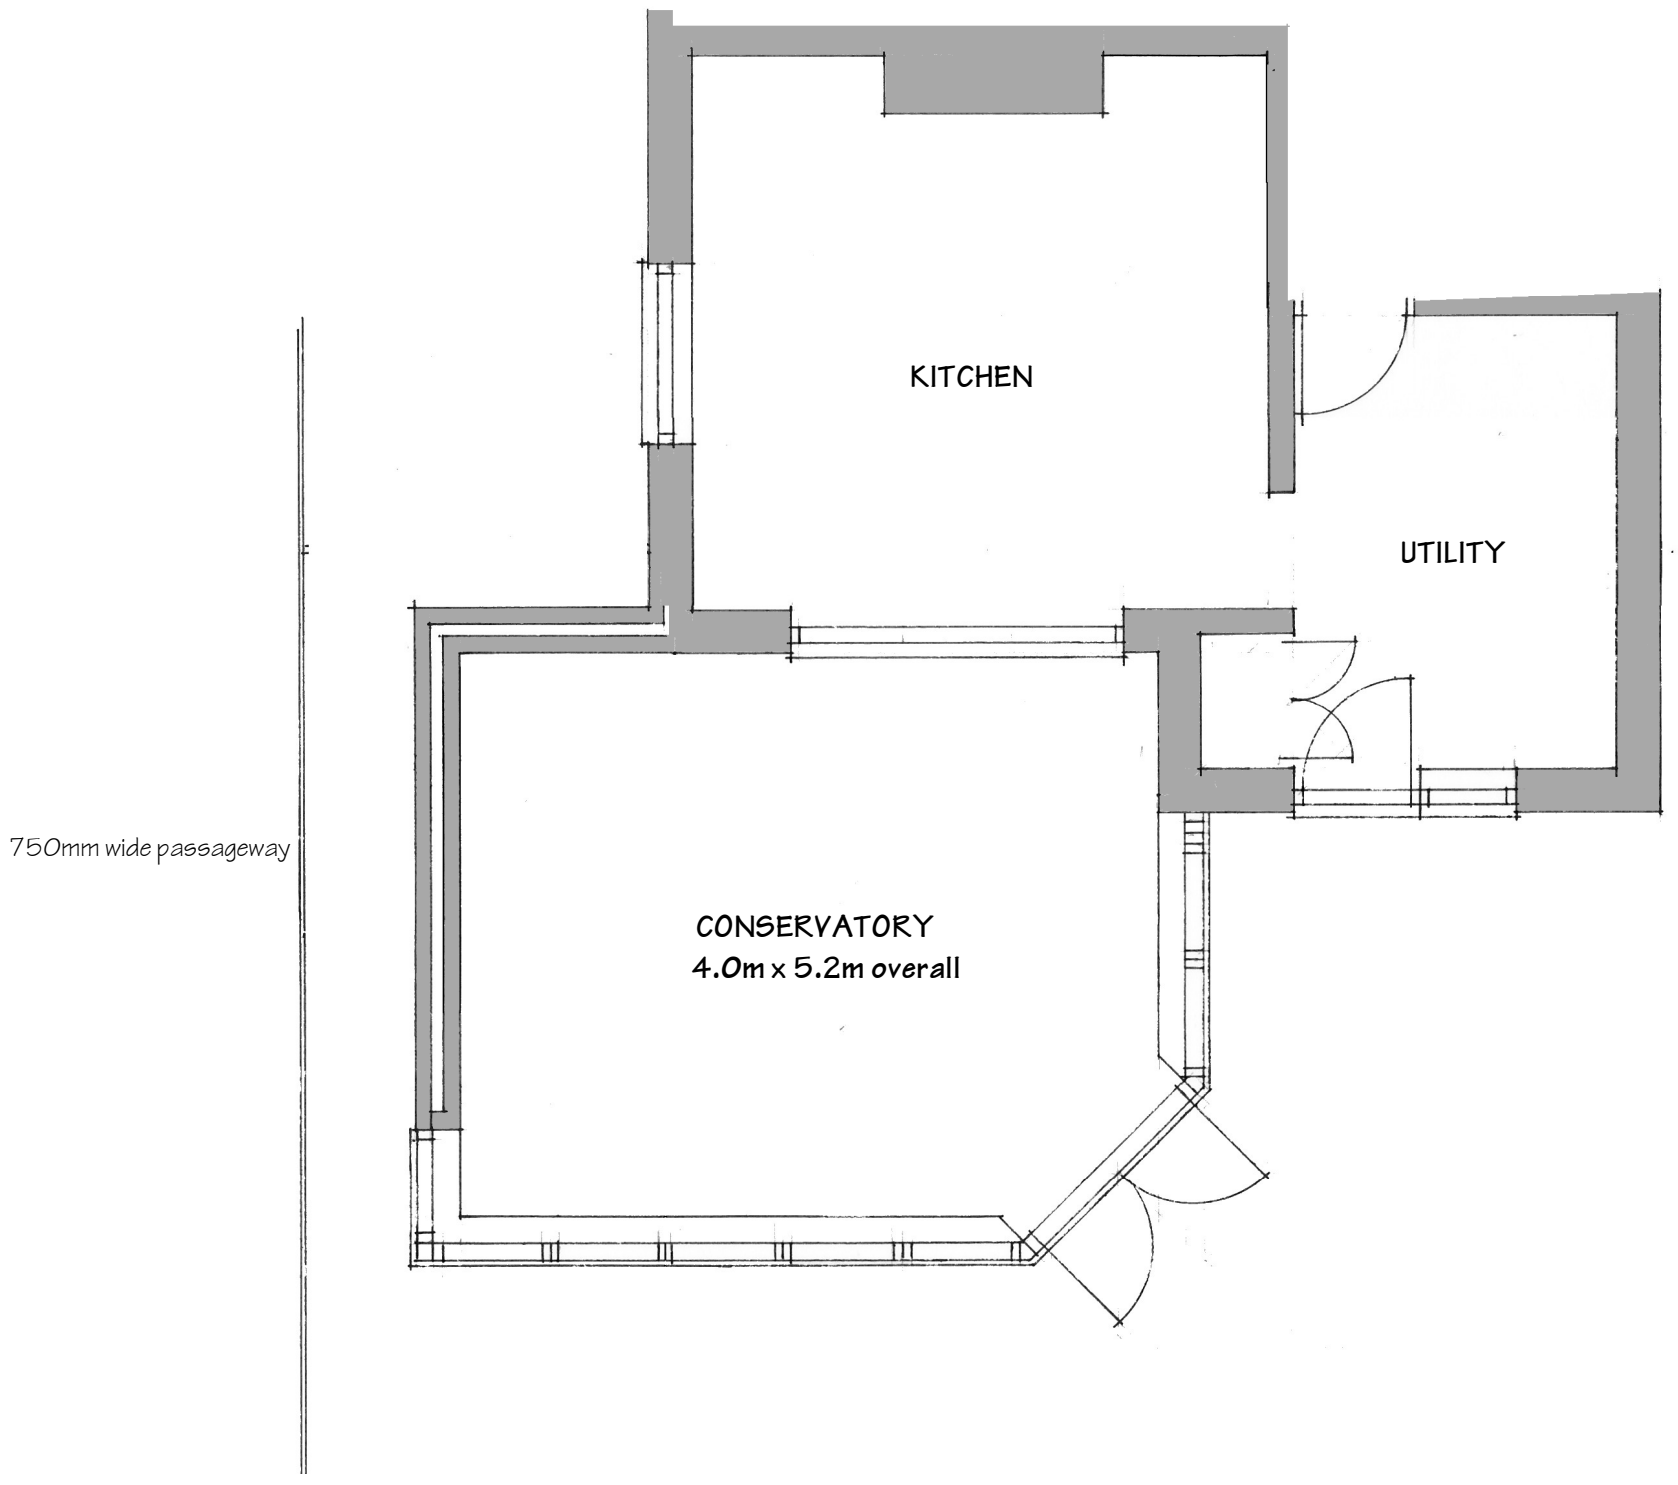


ARCHITECTURAL DESIGN

Saxon End
Bordean
Petersfield
Hampshire
GU32 1EP

01730 268719
07878 068787
saxon-end@tiscali.co.uk

Client
MR & MRS THOMAS

Job
67 HEWARTS LANE
BOGNOR REGIS

Drawing
PROPOSED FLOOR PLAN

0 0.5 1.0 1.5 2.0 2.5m
Scale 1/50

Date June 2017

Ref
T/17/003

ARUN DISTRICT COUNCIL AW/189/17/HH