

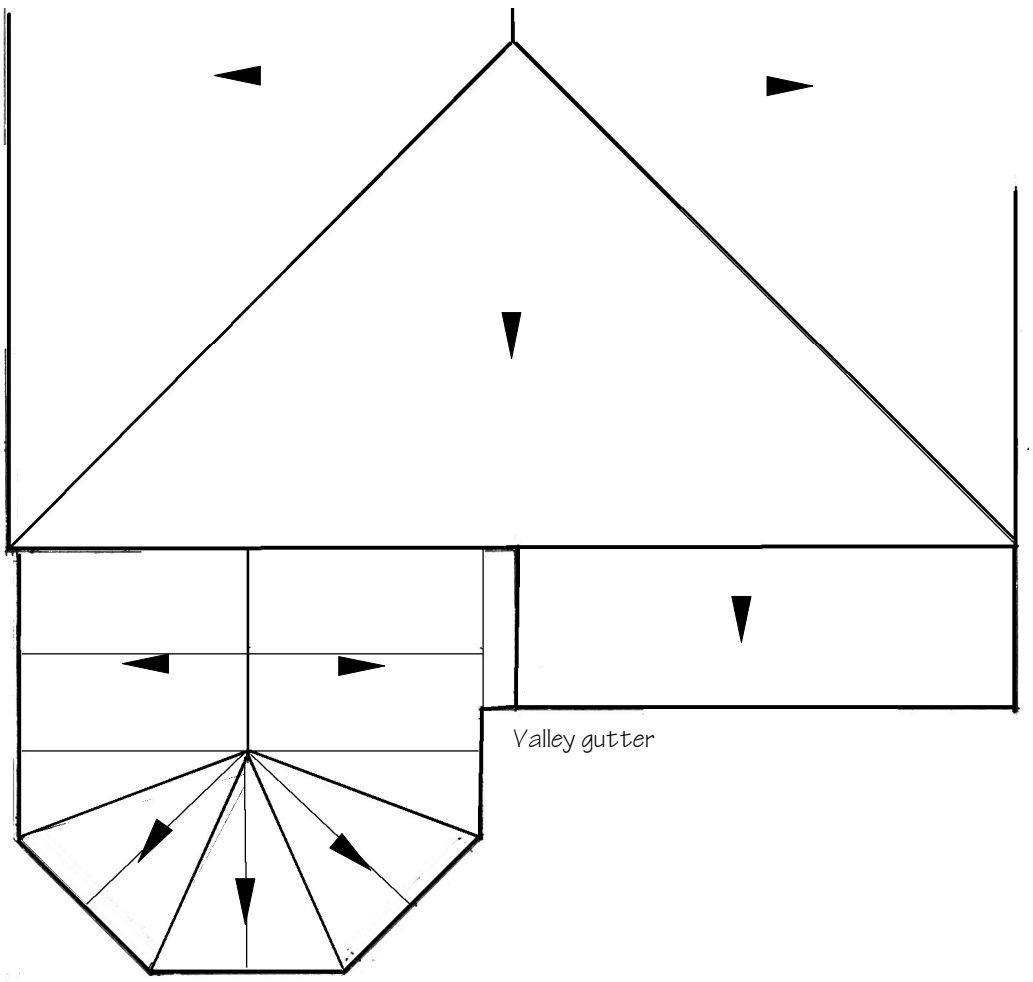


EXISTING ROOF

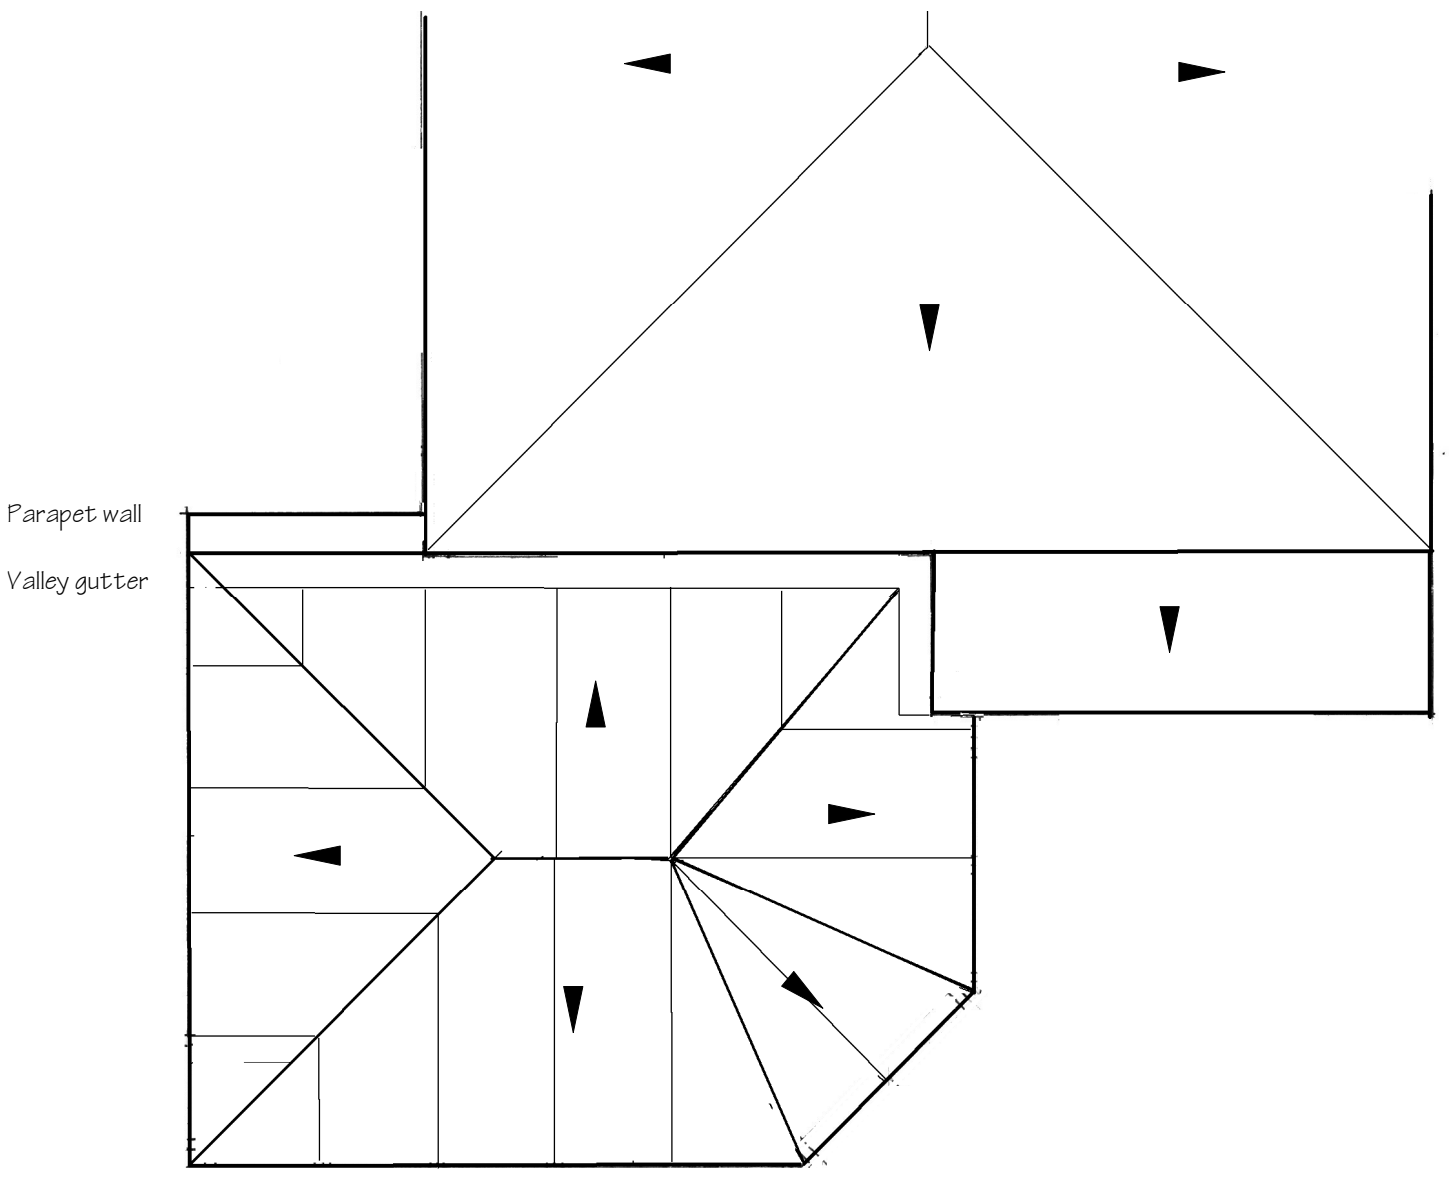

PROPOSED ROOF

ARCHITECTURAL DESIGN

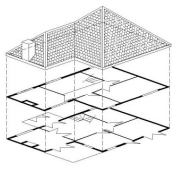


Saxon End
Bordean
Petersfield
Hampshire
GU32 1EP

01730 268719
07878 068787
saxon-end@tiscali.co.uk

Client
MR & MRS THOMAS

Job
67 HEWARTS LANE
BOGNOR REGIS

Drawing
EXISTING & PROPOSED
ROOF PLANS

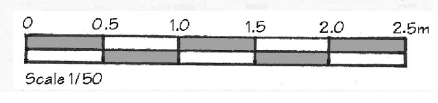

Date June 2017

Ref
T/17/005