


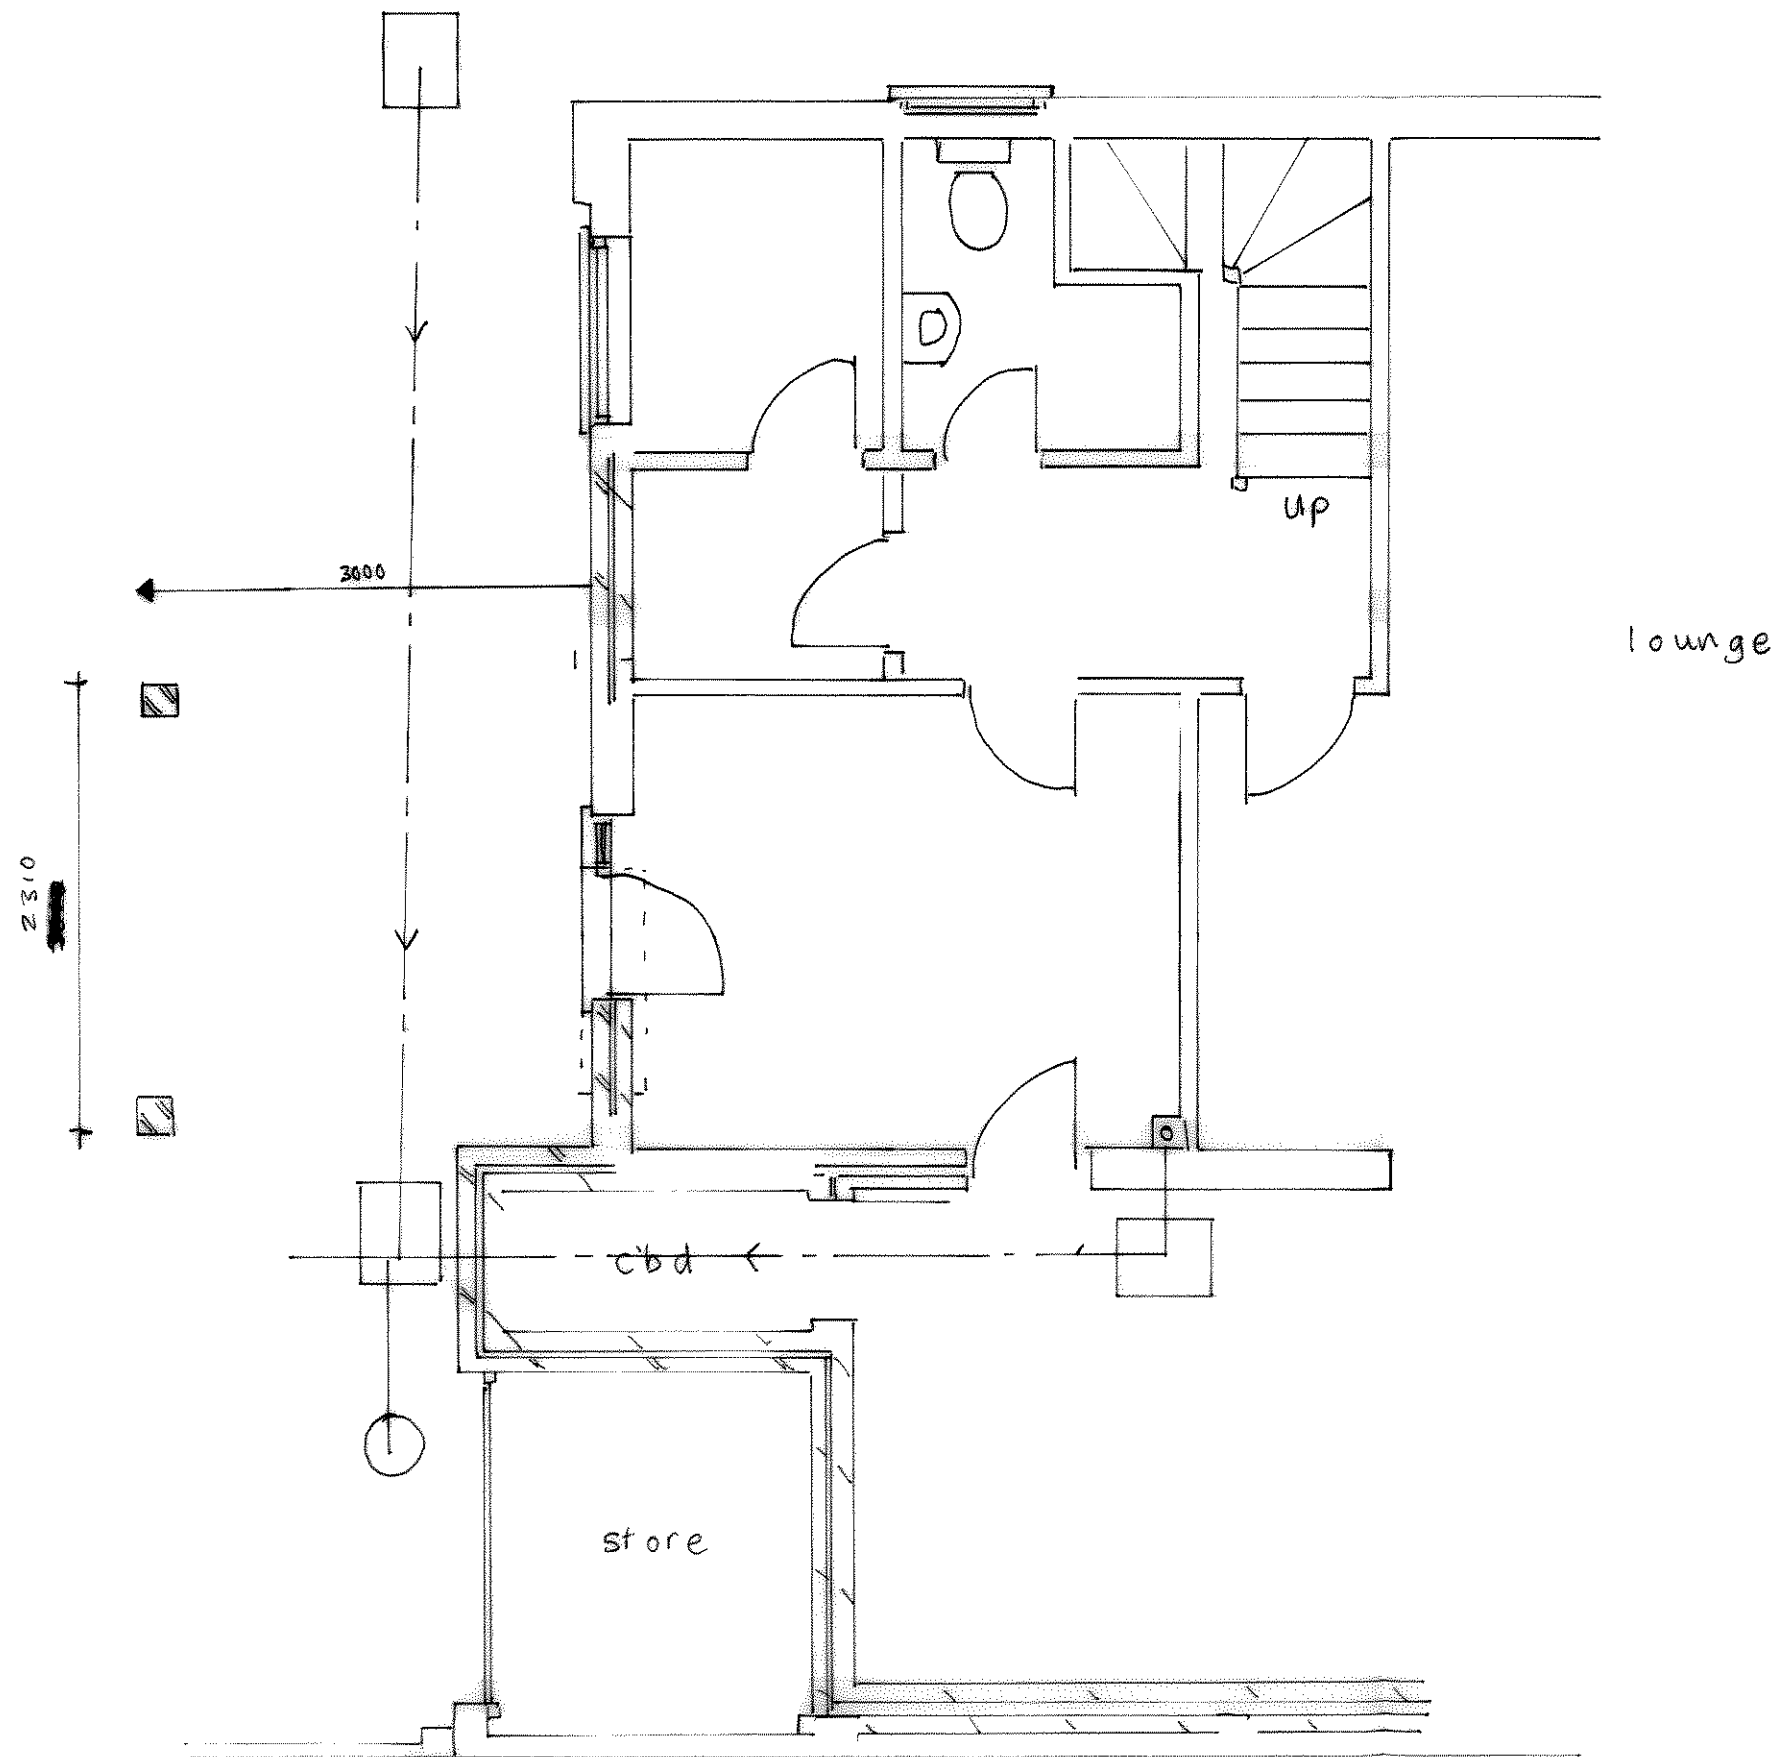

Plan

54 KINGSWAY, ALDWICK, PO21 4DN.

annaliesa.angel@hotmail.com

Tel: 01243 267 693
07879406661

MR and MRS WHITWORTH.

PROPOSED AMENDMENT TO CANOPY