


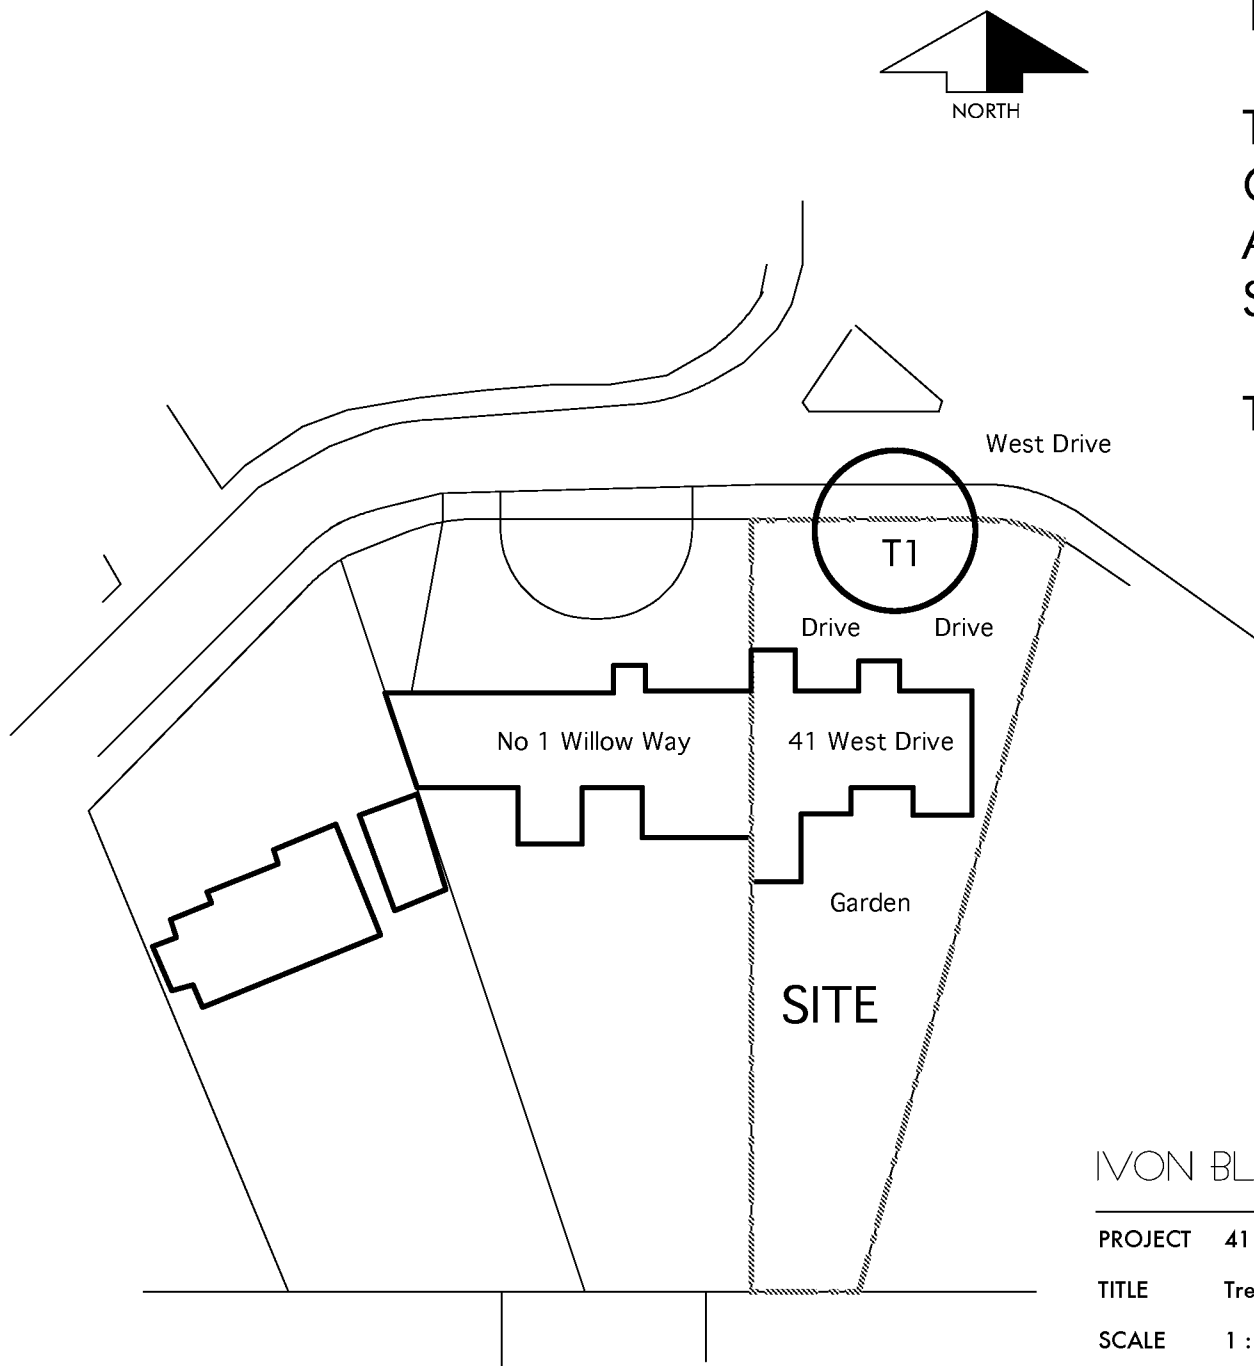

Trees Schedule

T1- Sorbus Aria - Whitebeam

Condition - Diseased/dying/dead

Age - Approx 50 years

Size - Mature

Tree to be removed

IVON BLUMER ARCHITECTS LTD

PROJECT 41 West Drive

DATE 26/01/12

TITLE Tree Survey

DRG NO IBA/OH/02

SCALE 1 : 500

REVISIONS -



Orchard House Studio
41 West Drive
Aldwick Bay
West Sussex
PO21 4LZ
Tel 01243 263241
Fax 01243 263388

www.ivonblumerarchitects.com

ivon@ivonblumerarchitects.com