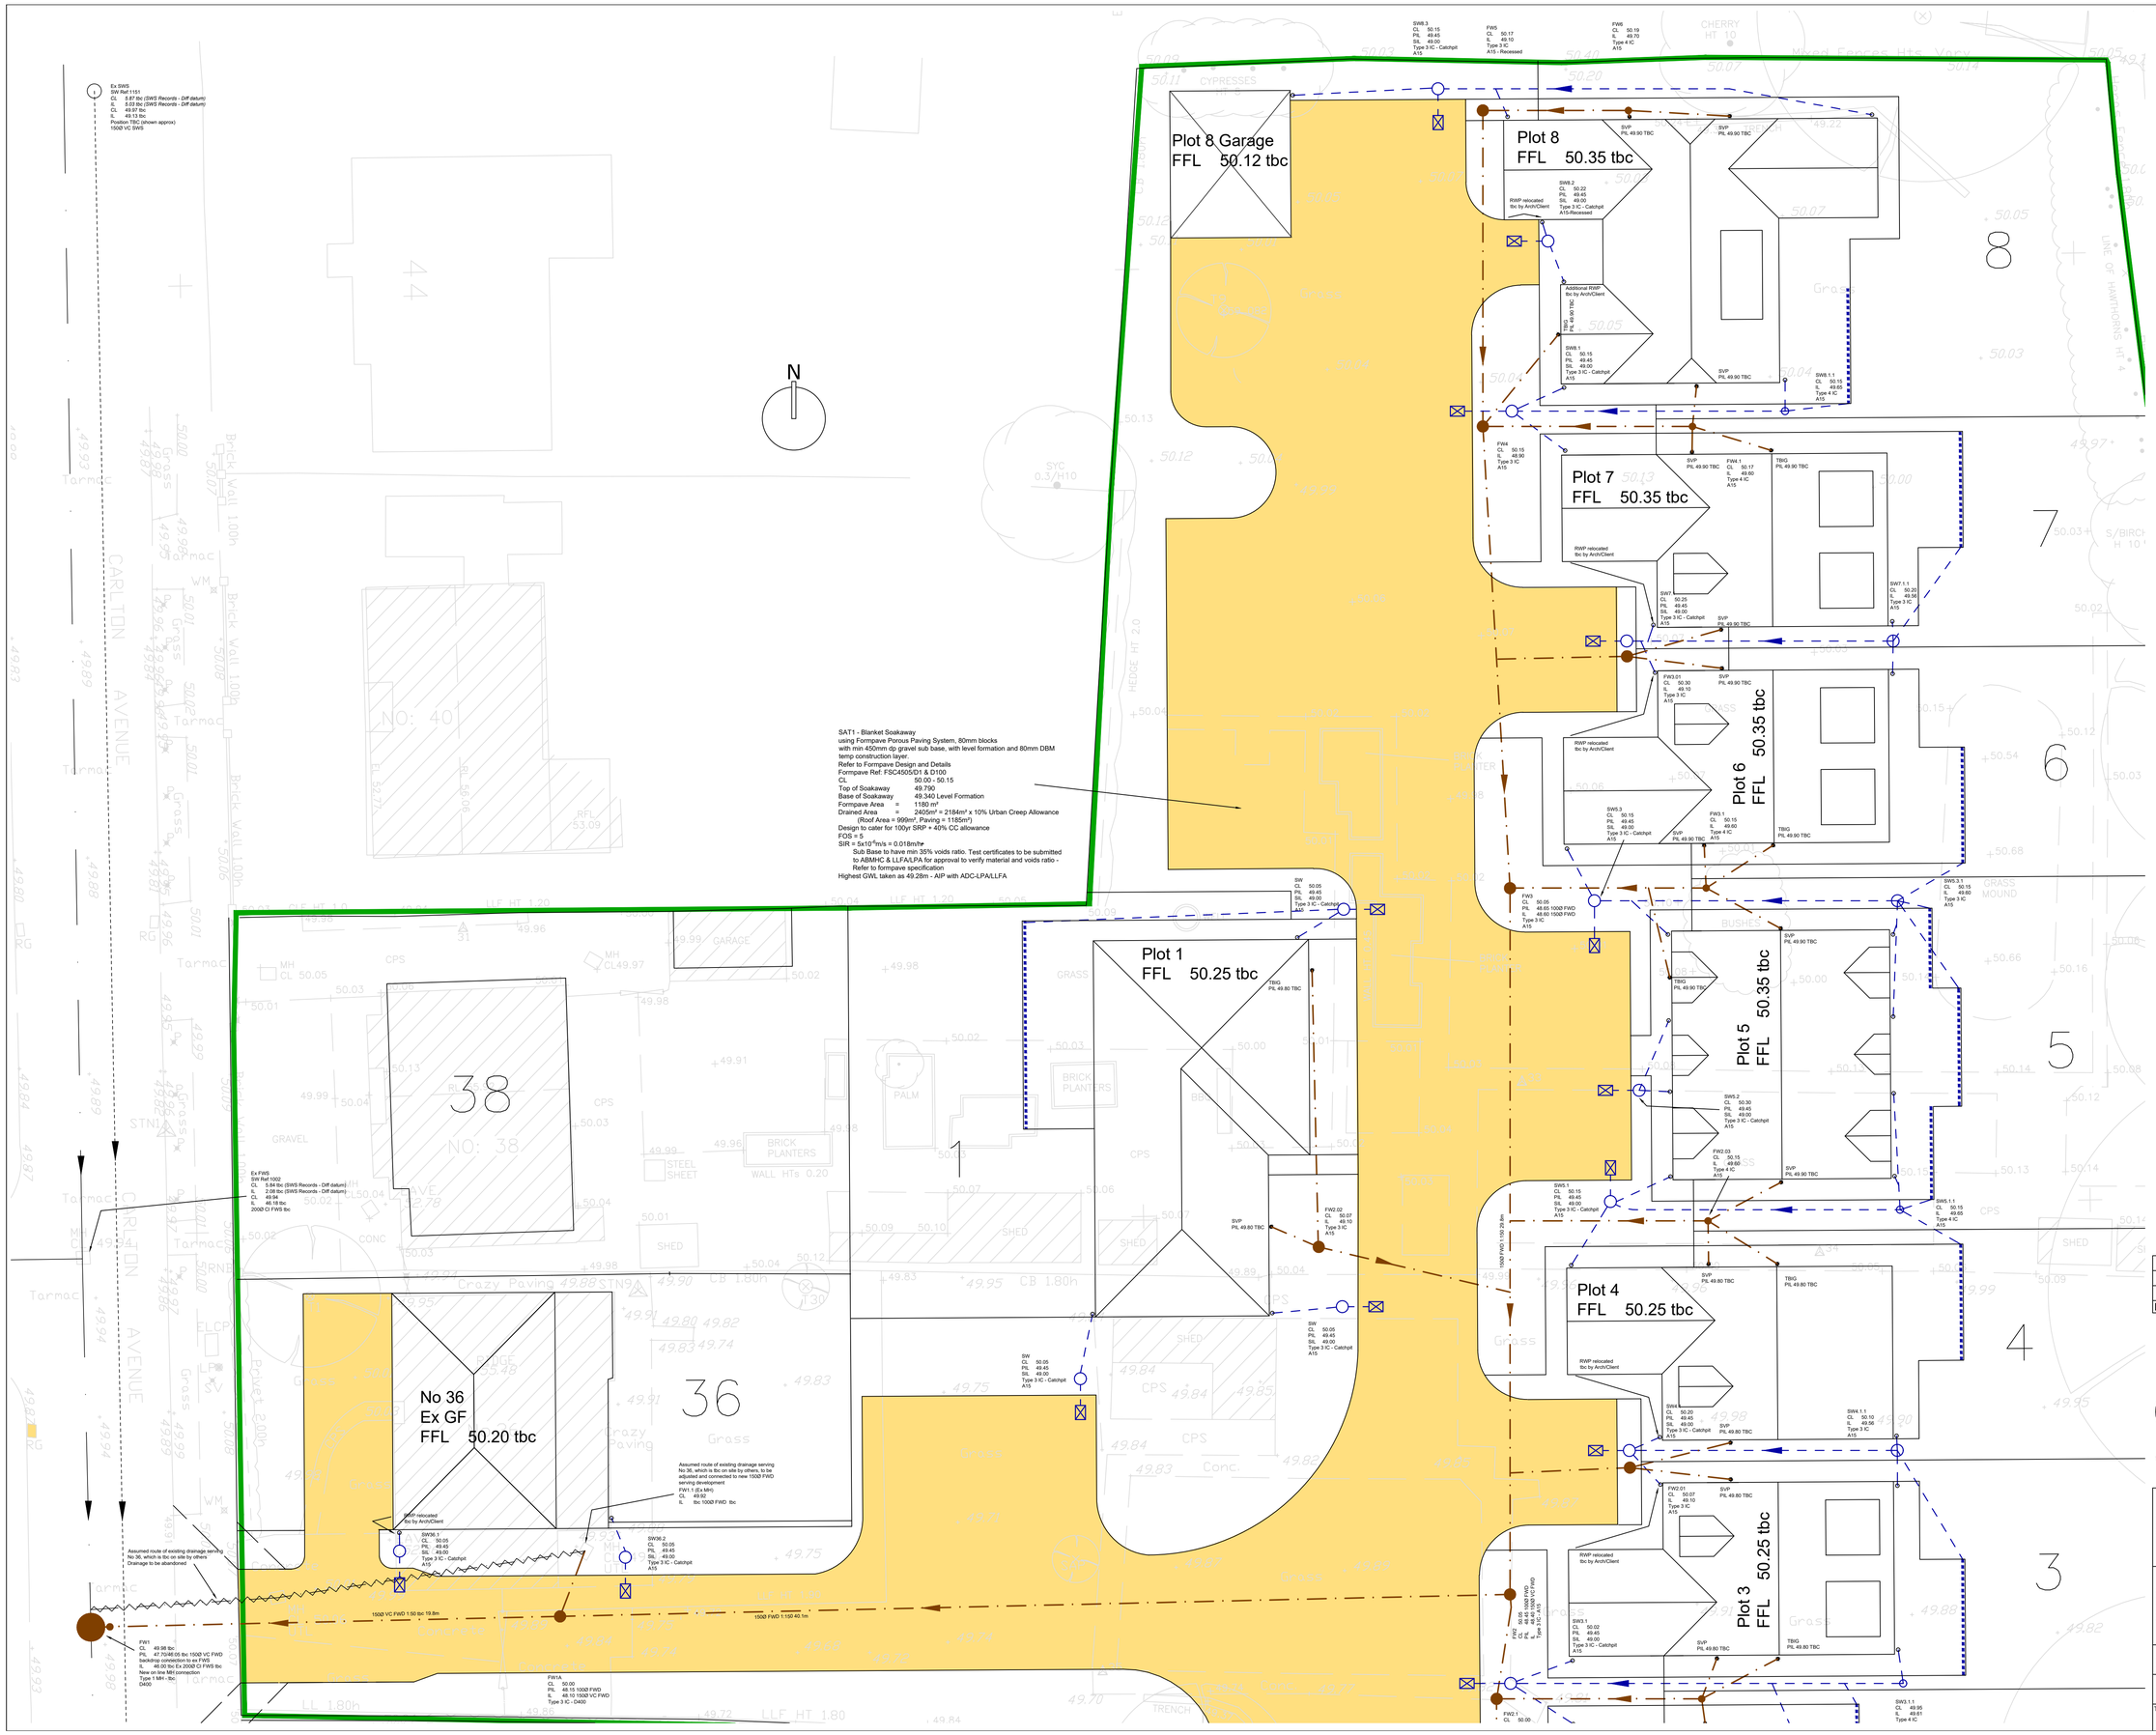

NOTES

1. This drawing is to be read in conjunction with drawing Nos. FC2891/01-25.
2. Refer to Drawing FC2891/02 for notes

REV	DESCRIPTION	DATE
B	Issued For BUDGET/APPROVAL ONLY	29/10/21
A	Issued For BUDGET/APPROVAL ONLY	24/08/21
-	Issued For BUDGET/APPROVAL ONLY	30/06/21

abmh
ABMH Civils Ltd
1 The Grove, Felpham, Bognor Regis, West Sussex PO22 7EY
Mark Mob: 07761 950000
Email: mark@abmh.co.uk / Web: www.abmh.co.uk

PROJECT: DEVELOPEMENT TO REAR OF 34-44 CARLTON AVENUE BOGNOR REGIS,W SUSSEX PO21 3LR

DRAWING: DRAINAGE LAYOUT

SHEET 2 OF 2

Prj No.	FC2891/03				REV	B
SCALE	1:125	DATE	JUNE 21	INITIAL	MH	CHKD	-

This drawing is produced using Autocad: Only written dimensions are to be respected
© ABMH Civils Ltd - Title to this drawing remains with ABMH Civils Ltd
Removal of this title block also removes all warranties and infringes copyright

ARUN DISTRICT COUNCIL AWS\BDC2DOC