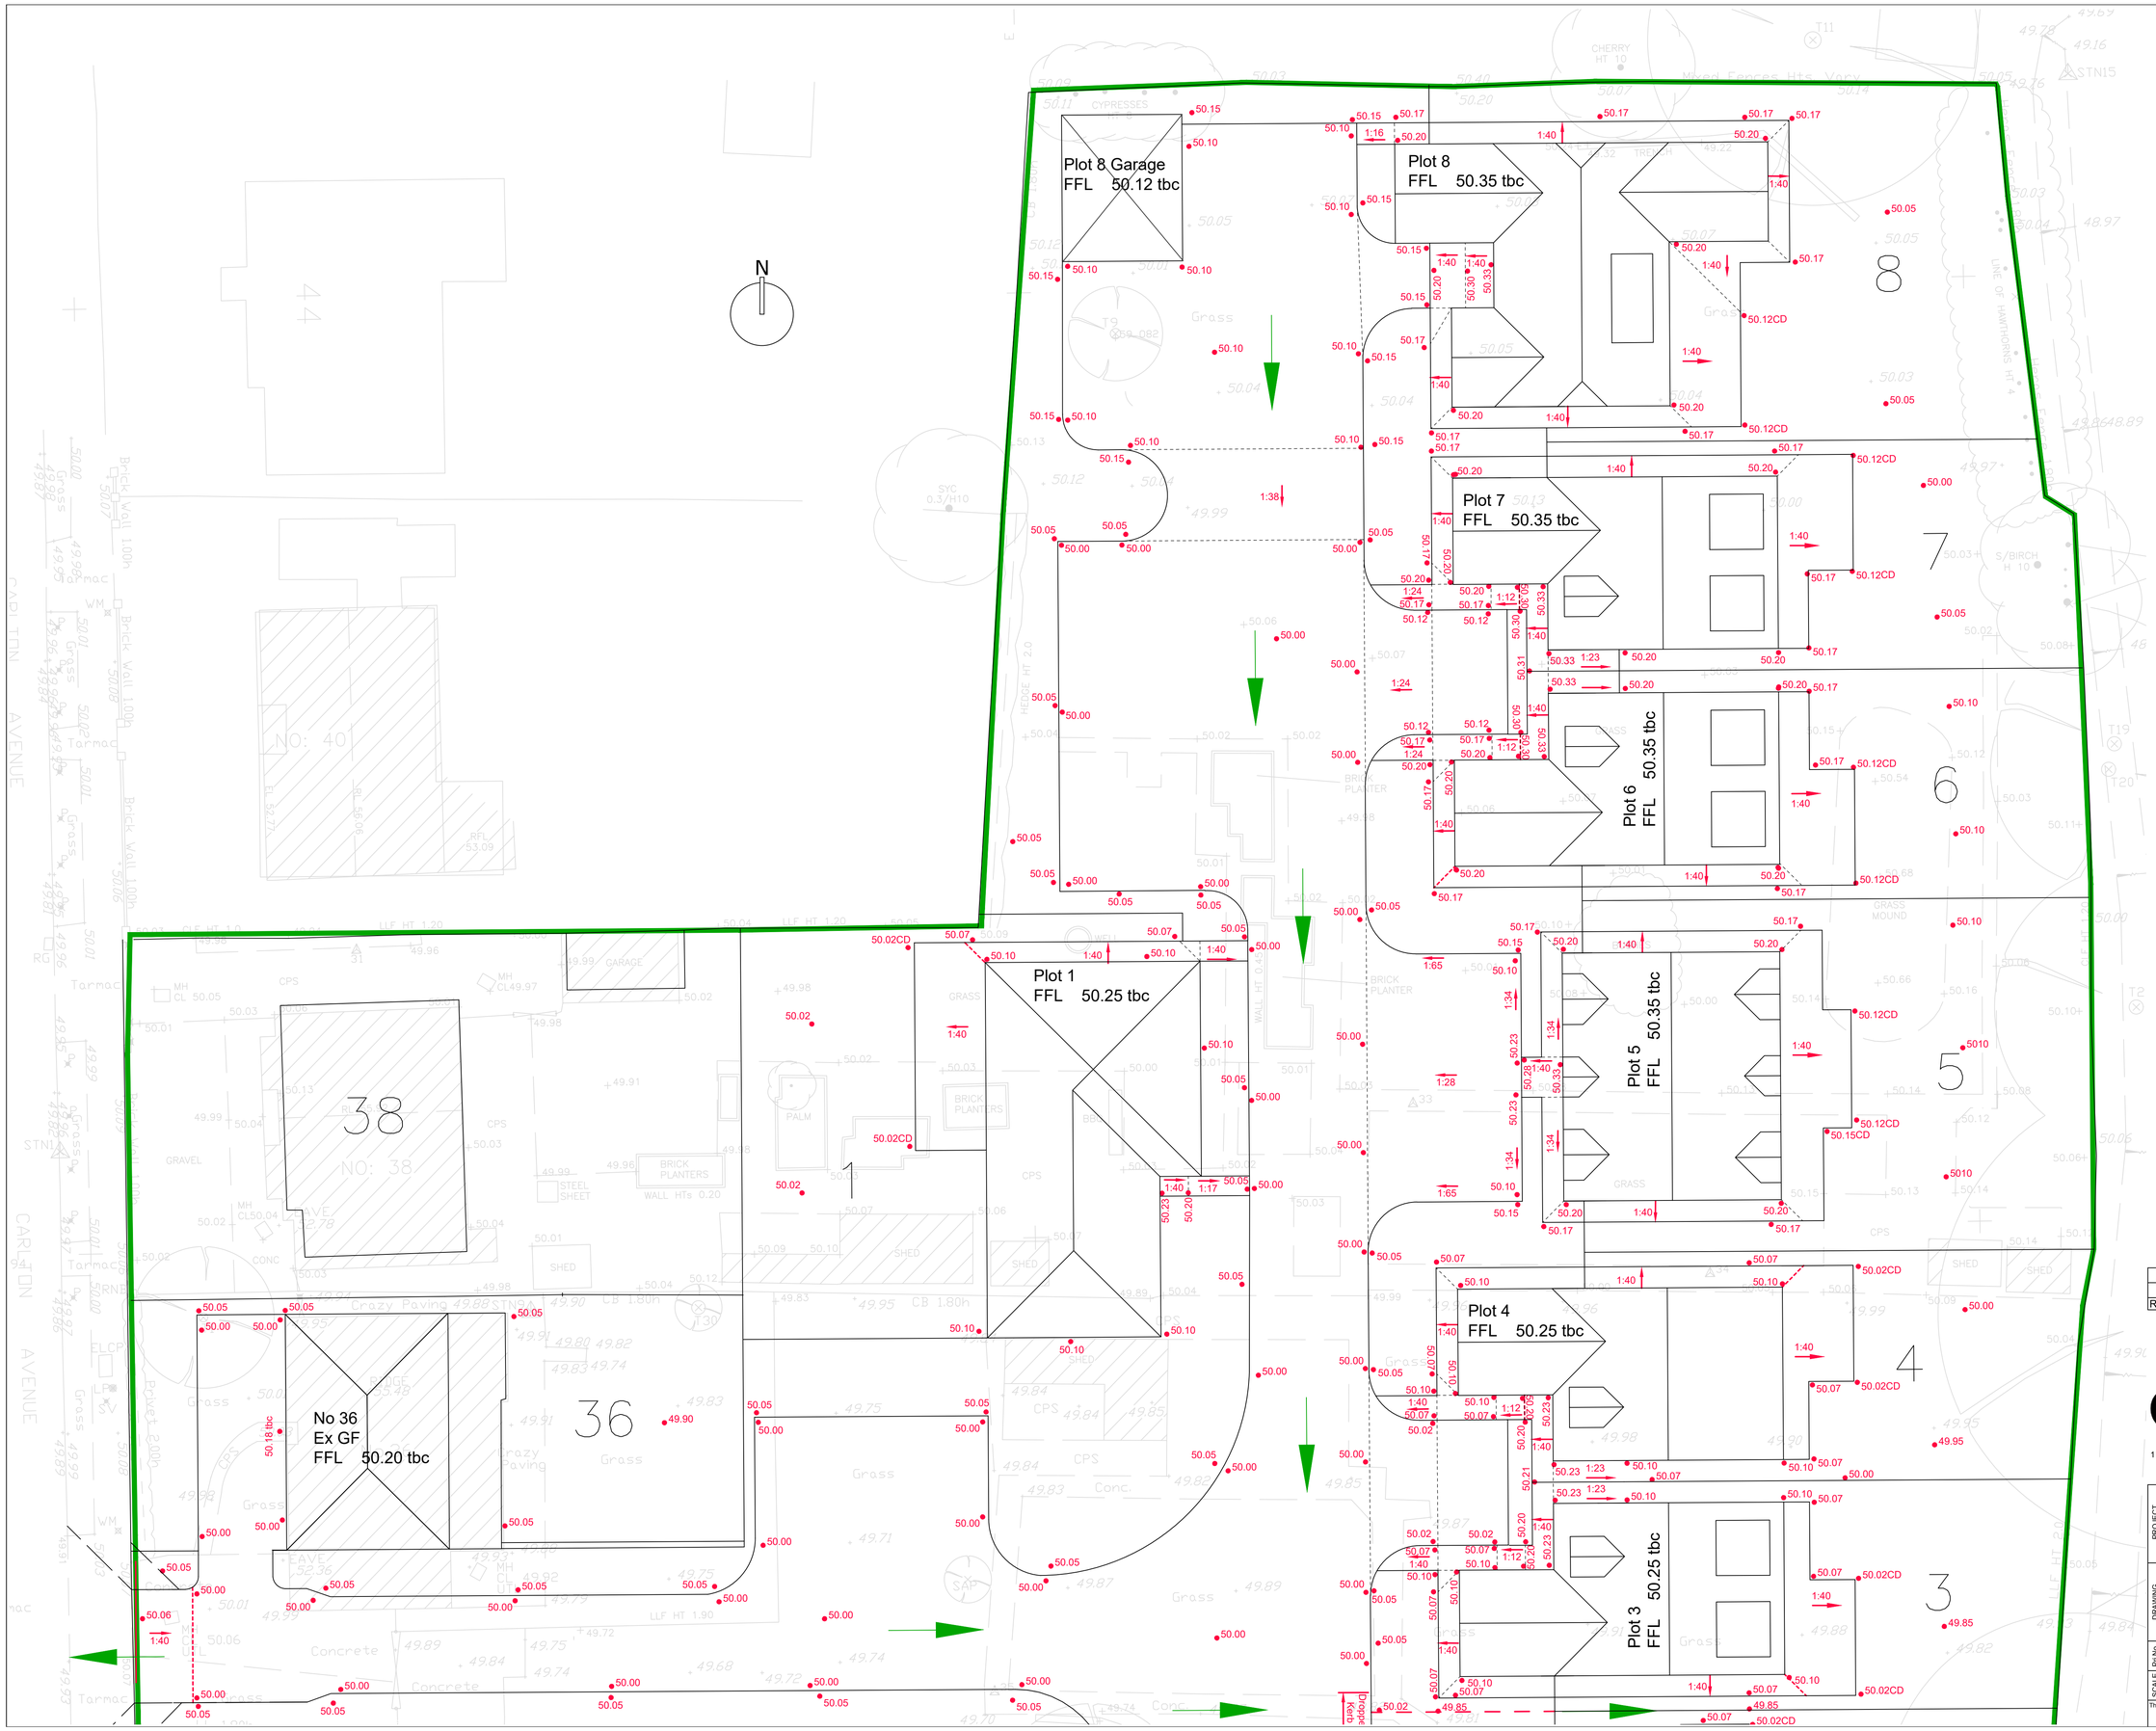

NOTES

1. This drawing is to be read in conjunction with drawing Nos. FC2891/01-25.

SUBJECT TO THE APPROVAL OF:
LPA
BUILDING CONTROL/NHBC
WSCC - Highways

Legend

- Direction of Fall
- 68.60 Proposed Level
- 68.60 RG/CD/YG Proposed Level with Drainage Point
- Proposed Retaining Wall
- 00.000 Proposed FFL
- Earthworks/Regrading
- Exceedance Flood Flow Route

REV	DESCRIPTION	DATE
A	Issued For BUDGET/APPROVAL ONLY	23/08/21
-	Issued For BUDGET/APPROVAL ONLY	30/06/21

abmh
ABMH Civils Ltd
1 The Grove, Felpham, Bognor Regis, West Sussex PO22 7EY
Mark Mob: 07761 950000
Email: mark@abmh.co.uk / Web: www.abmh.co.uk

PROJECT: DEVELOPEMENT TO REAR OF 34-44 CARLTON AVENUE BOGNOR REGIS,W SUSSEX PO21 3LR

DRAWING: EXTERNAL LEVELS

SHEET 2 OF 2

Prj No.	FC2891/05				REV	A
SCALE	1:125	DATE	JUNE 21	INITIAL	MH	CHKD	-

This drawing is produced using Autocad: Only written dimensions are to be respected
© ABMH Civils Ltd - Title to this drawing remains with ABMH Civils Ltd
Removal of this title block also removes all warranties and infringes copyright

ARUN DISTRICT COUNCIL AW18/22/DOC